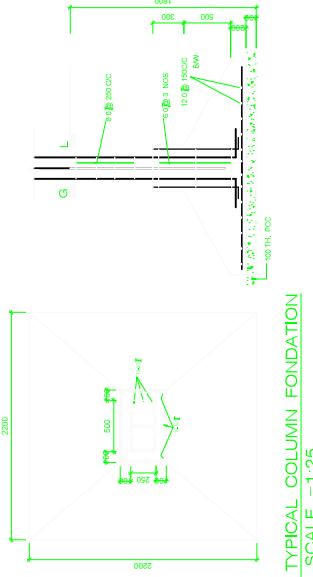


**DEADEND ROAD IS
LESS THAN 100MT**


COLOR	INCHES
BLACK	1.00
RED	1.00
GREEN	1.00
BLUE	1.00
MAGENTA	1.00
CYAN	1.00
YELLOW	1.00
WHITE	1.00

Building Name	Building Use
6000 N	Residential
6000 S	Residential
6000 W	Residential


Table Type	People		Pays	
	Men	Women	Men	Women
Cit	•	•	273	200,320
Temp for	156	200,320	307	360,600
Voluntary Part Time	•	•	•	112,800
Part Time	•	•	•	15,200
Temp Part Time	•	•	104	125,200
Other Part Time	•	•	298	352,000
Total	•	200,320	•	594,120
				594,120

[illegible]


DESIGN OF RECHARGE PIT FOR ROOF TOP RAIN WATER HARVESTING

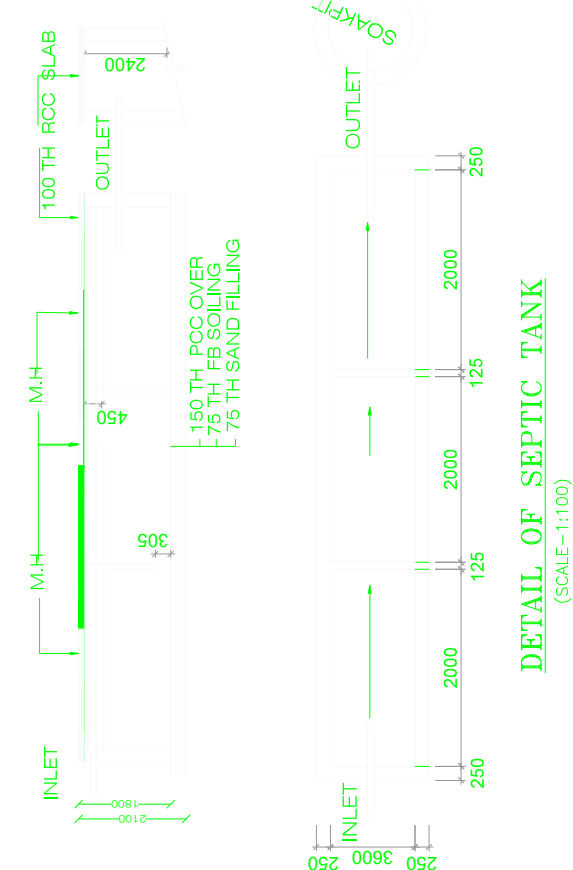

Project Name	PROPOSED RESIDENTIAL BUILDING
Client Name	MR. & MRS. J. K. SINGH
Site Address	Plot No. 45, Sector 15, Gurgaon, Haryana
Map Scale	1:500
Map Date	2024-10-27
Map By	MR. A. K. SINGH
Map No.	001
Map Sheet	1 of 1
Map Status	Final

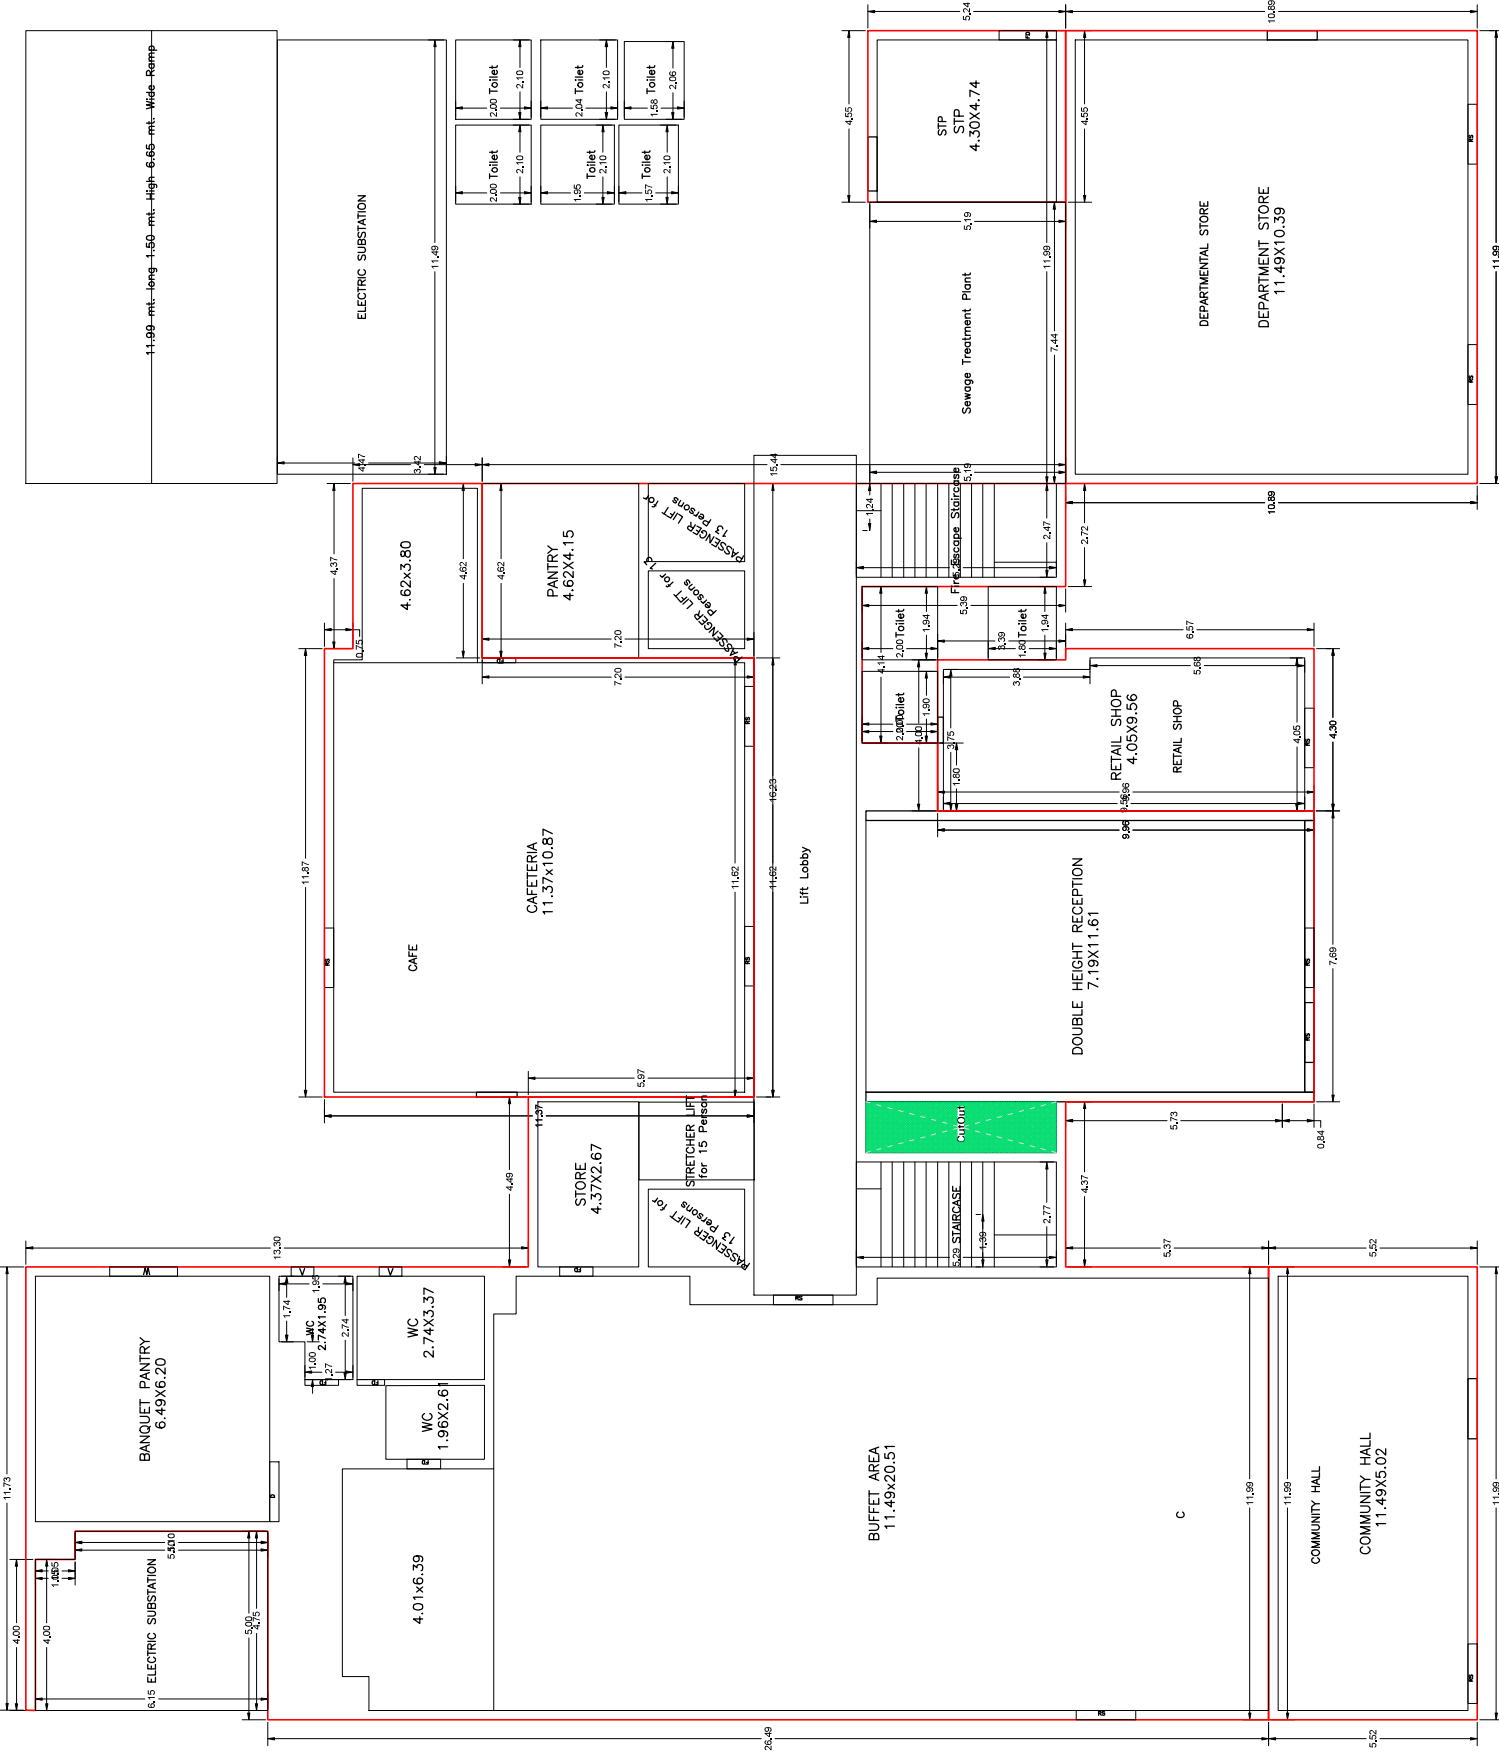


GROUND FLOOR PLAN
(SCALE: 1:100)

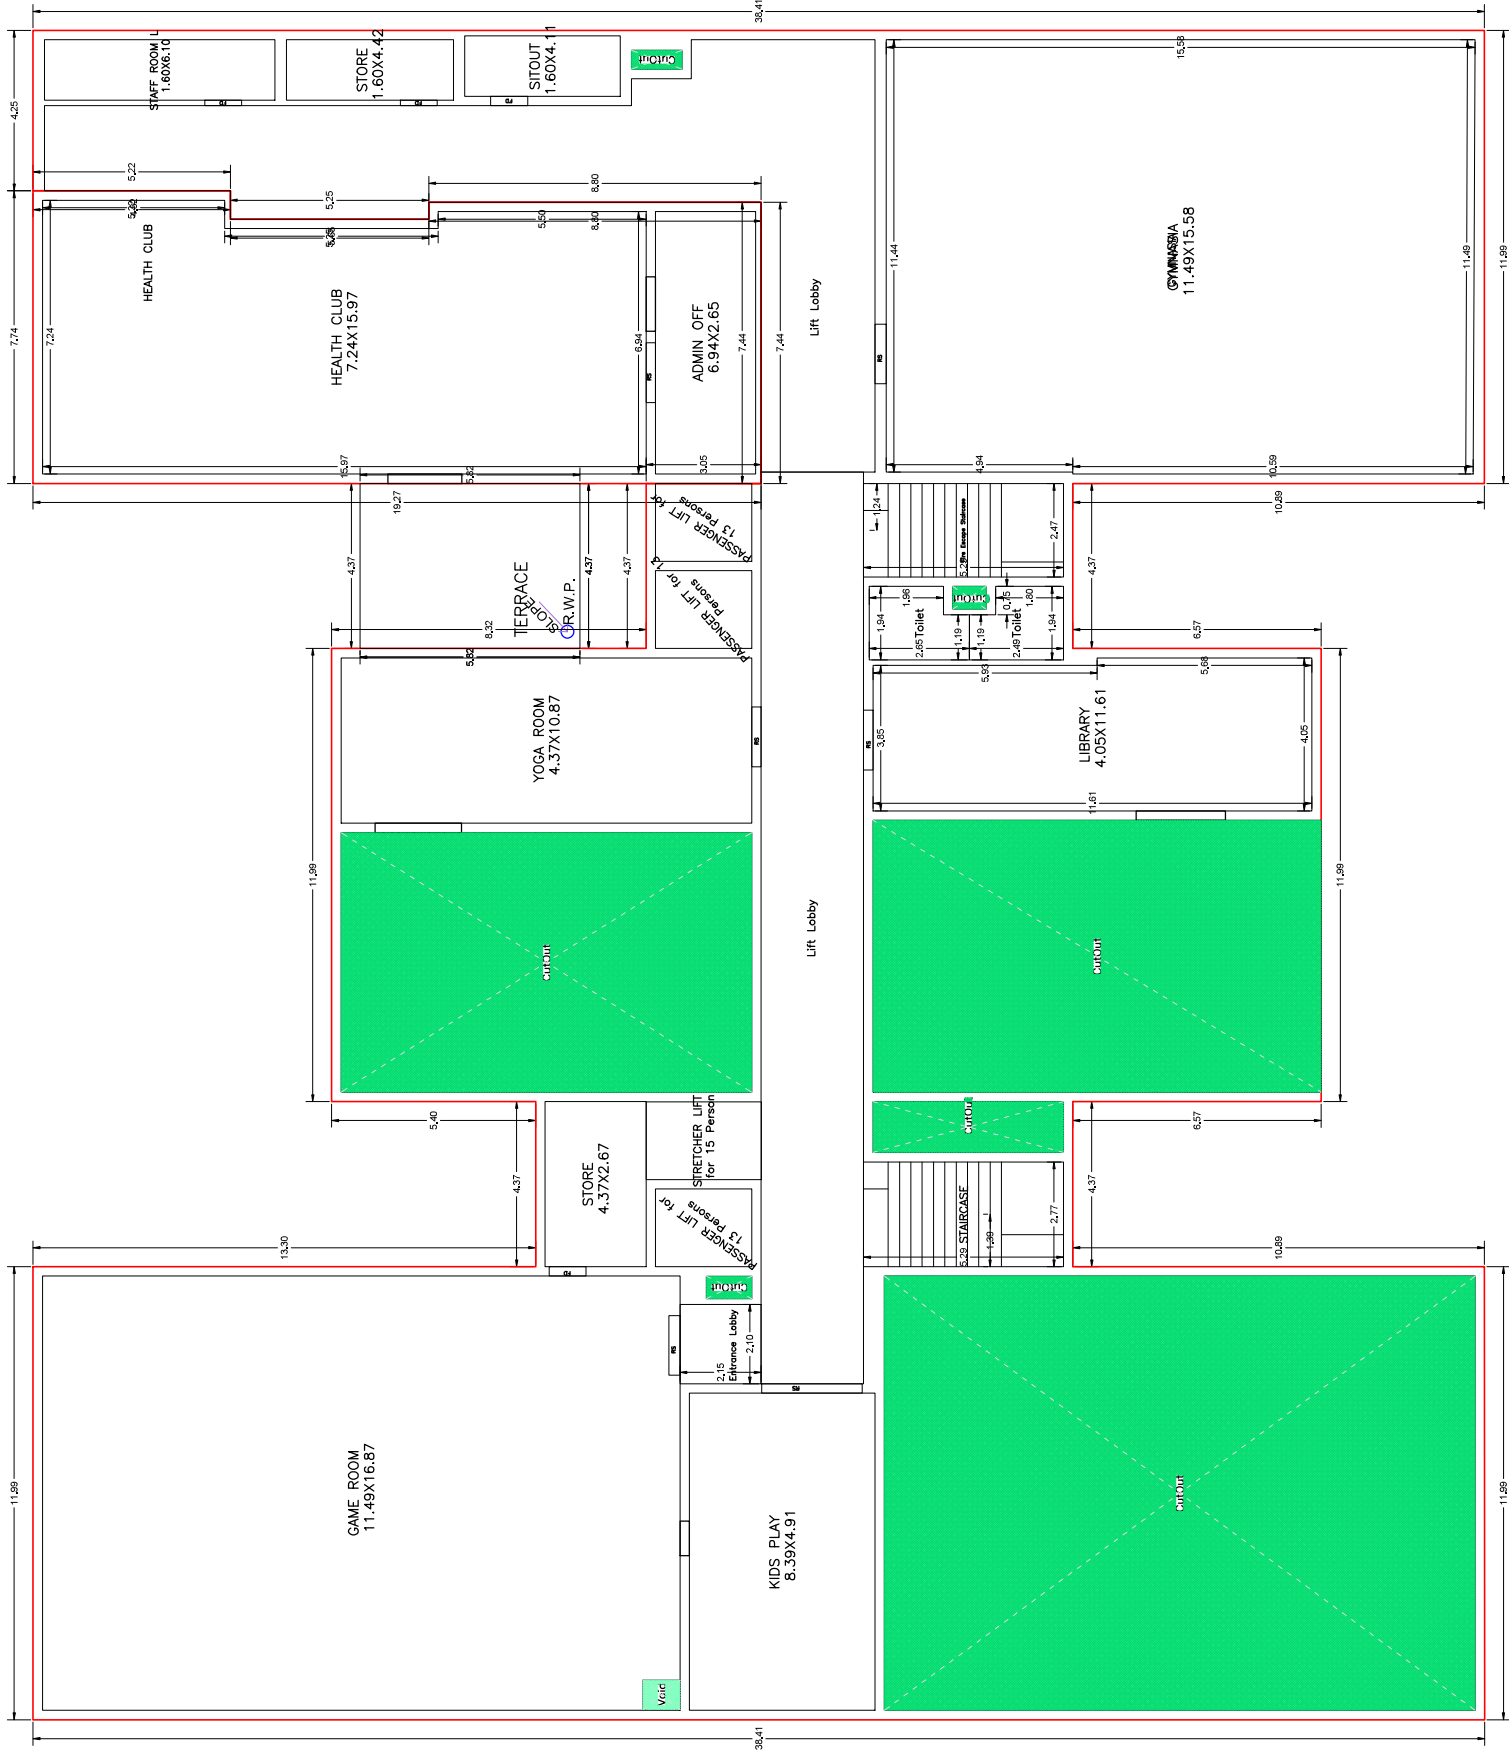


FIRST FLOOR PLAN
(SCALE: 1:100)


Project Name	PROPOSED RESIDENTIAL BUILDING
Client Name	MR. & MRS. J. K. SINGH
Project Location	Plot No. 45, Sector 15, Gurgaon, Haryana
Project Area	1500 Sq. Ft.
Plot Area	1500 Sq. Ft.
Building Area	1500 Sq. Ft.
Construction Cost	₹ 150,00,000
Completion Date	12/12/2024
Architect Name	Mr. J. K. Singh
Architect Firm	JKS Architects
Scale	1:100

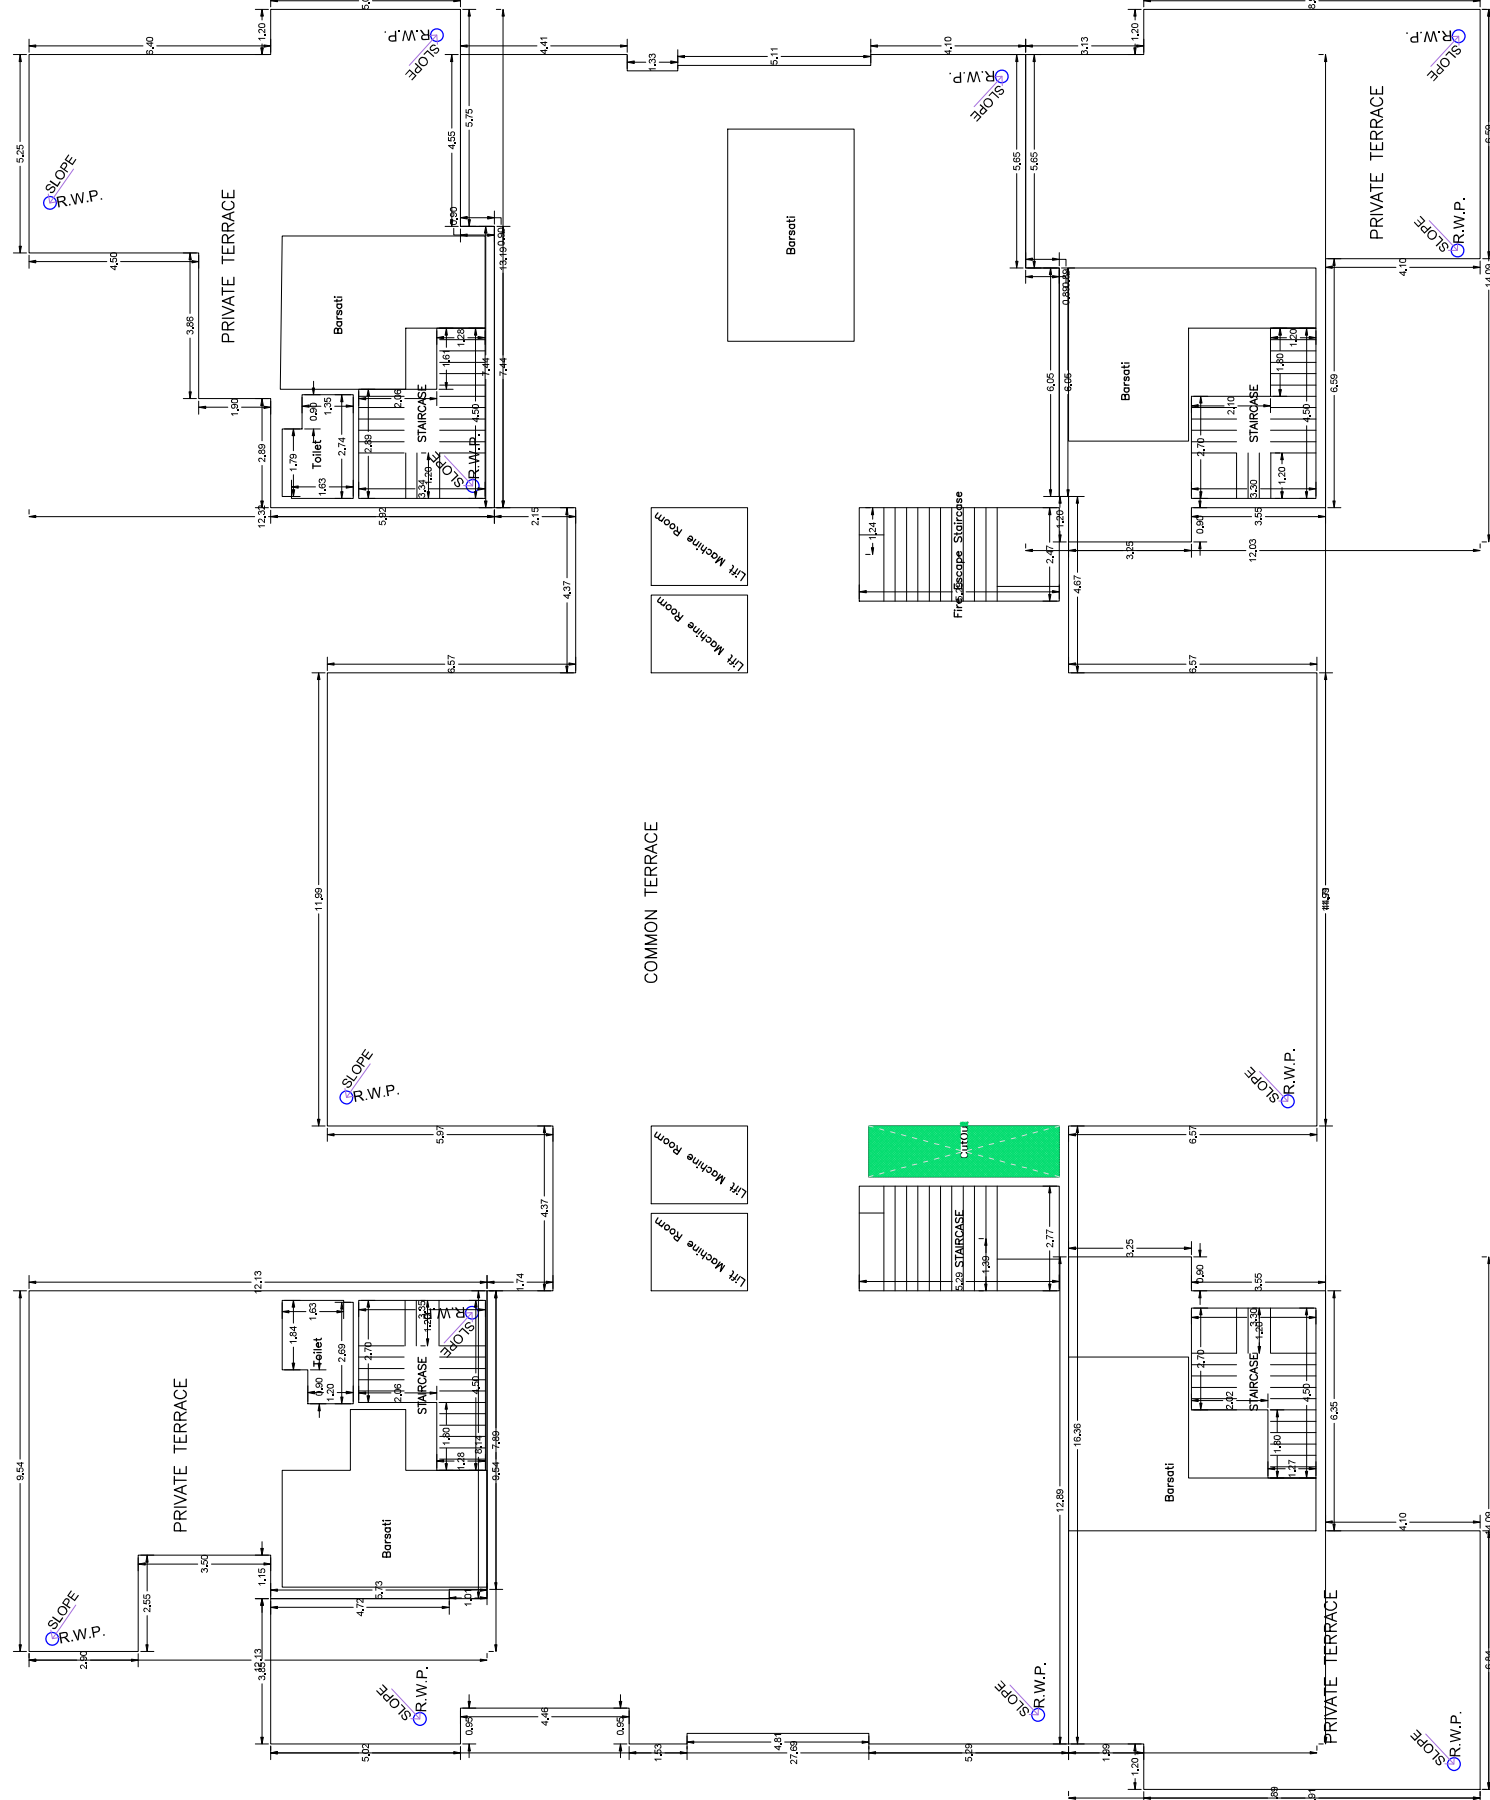


COMMON TERRACE
SCALE 1:100

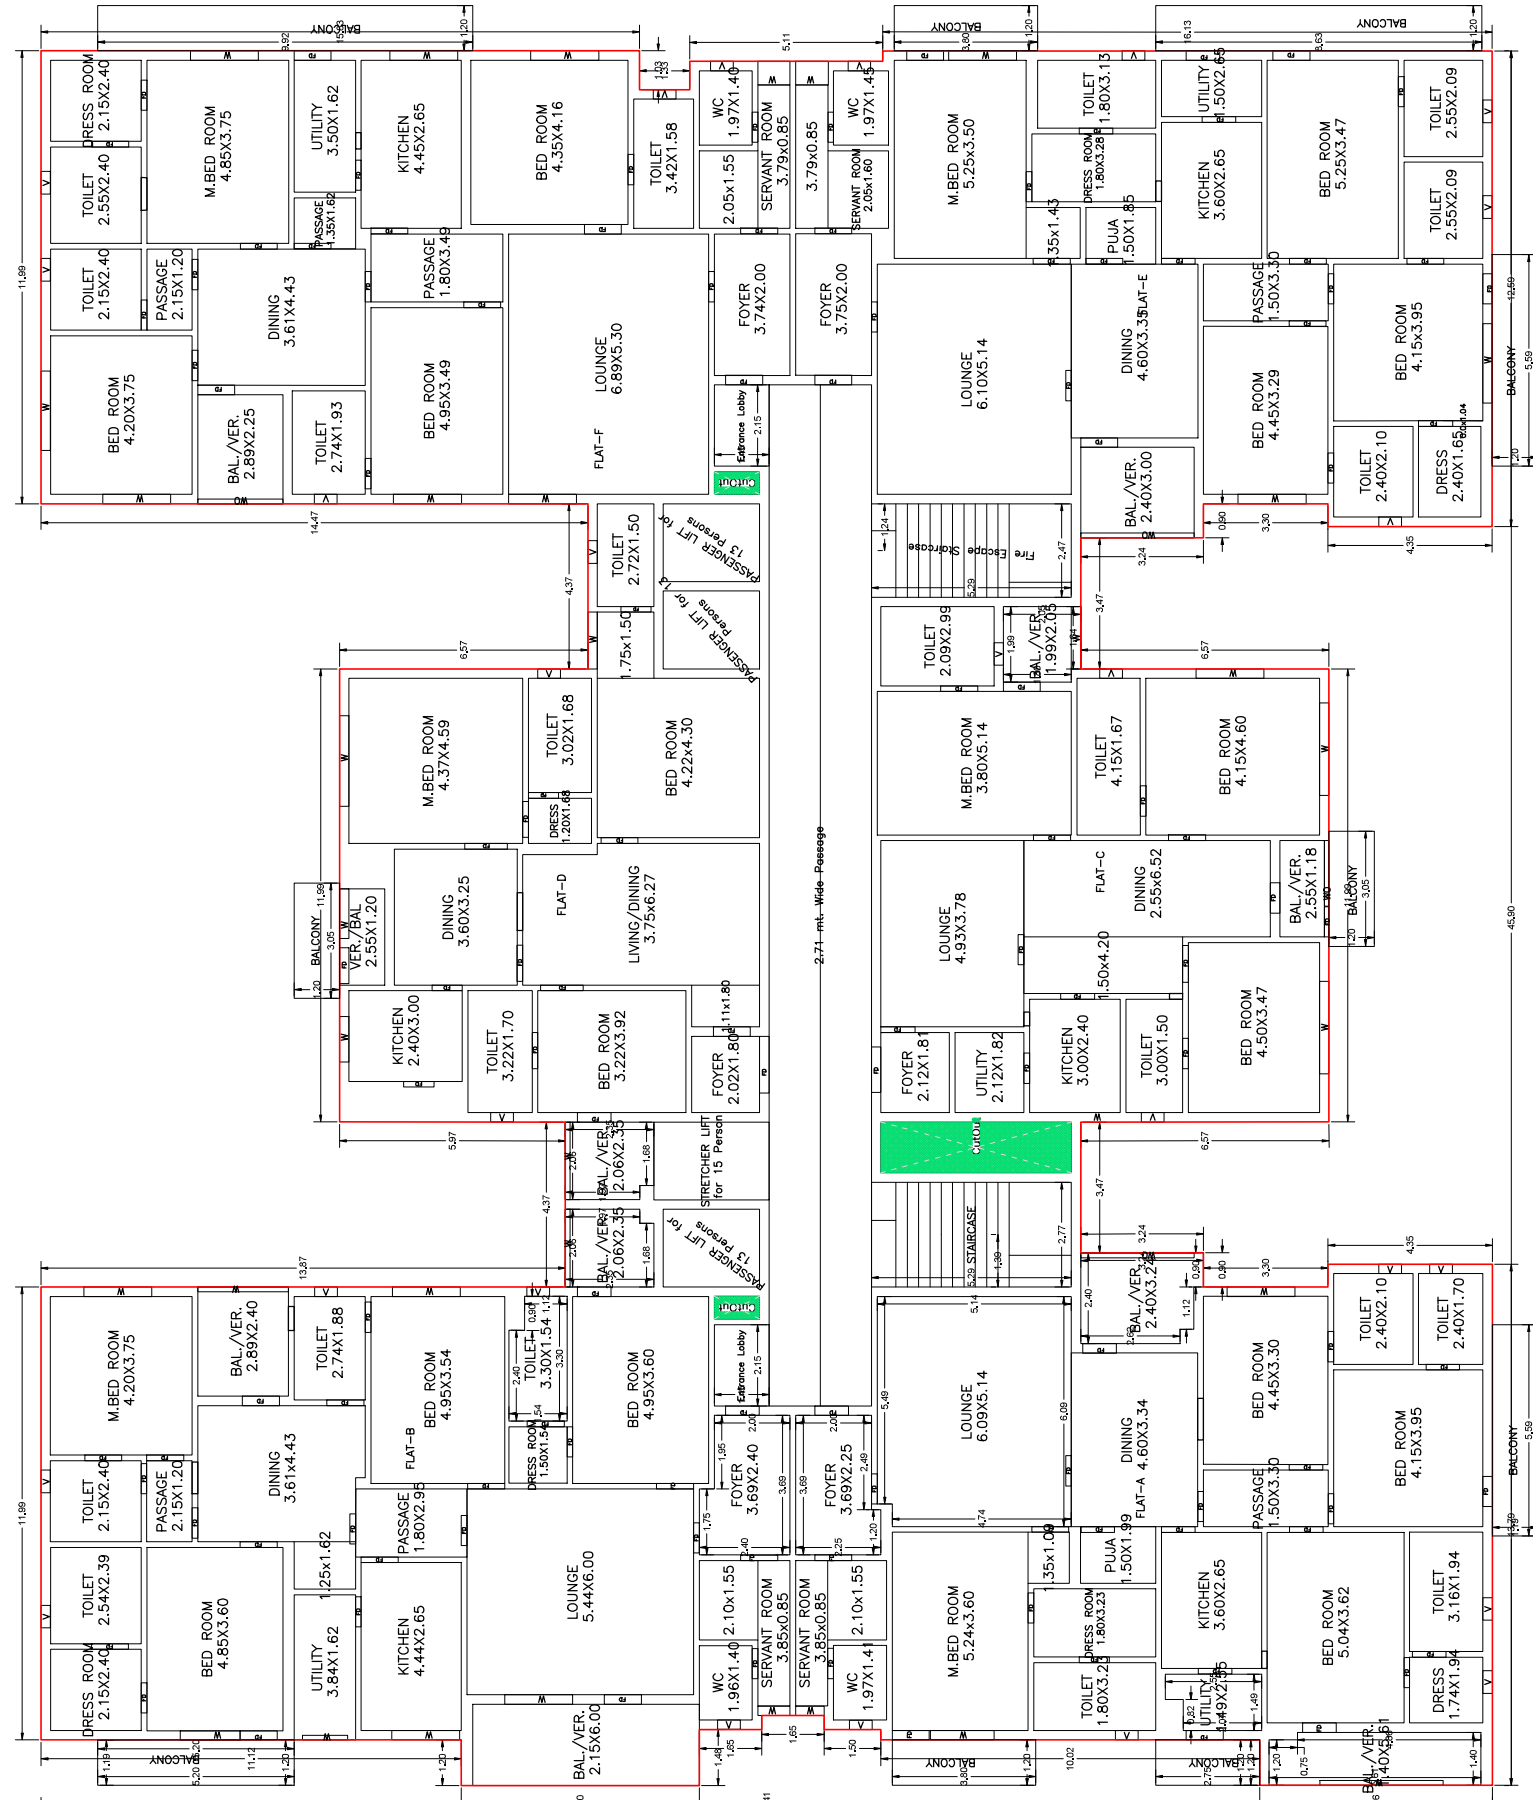



TYPICAL - 2, 3, 4, 5, 7, 8, 9, 10, 11, 12 FLOOR PLAN
SCALE 1:100

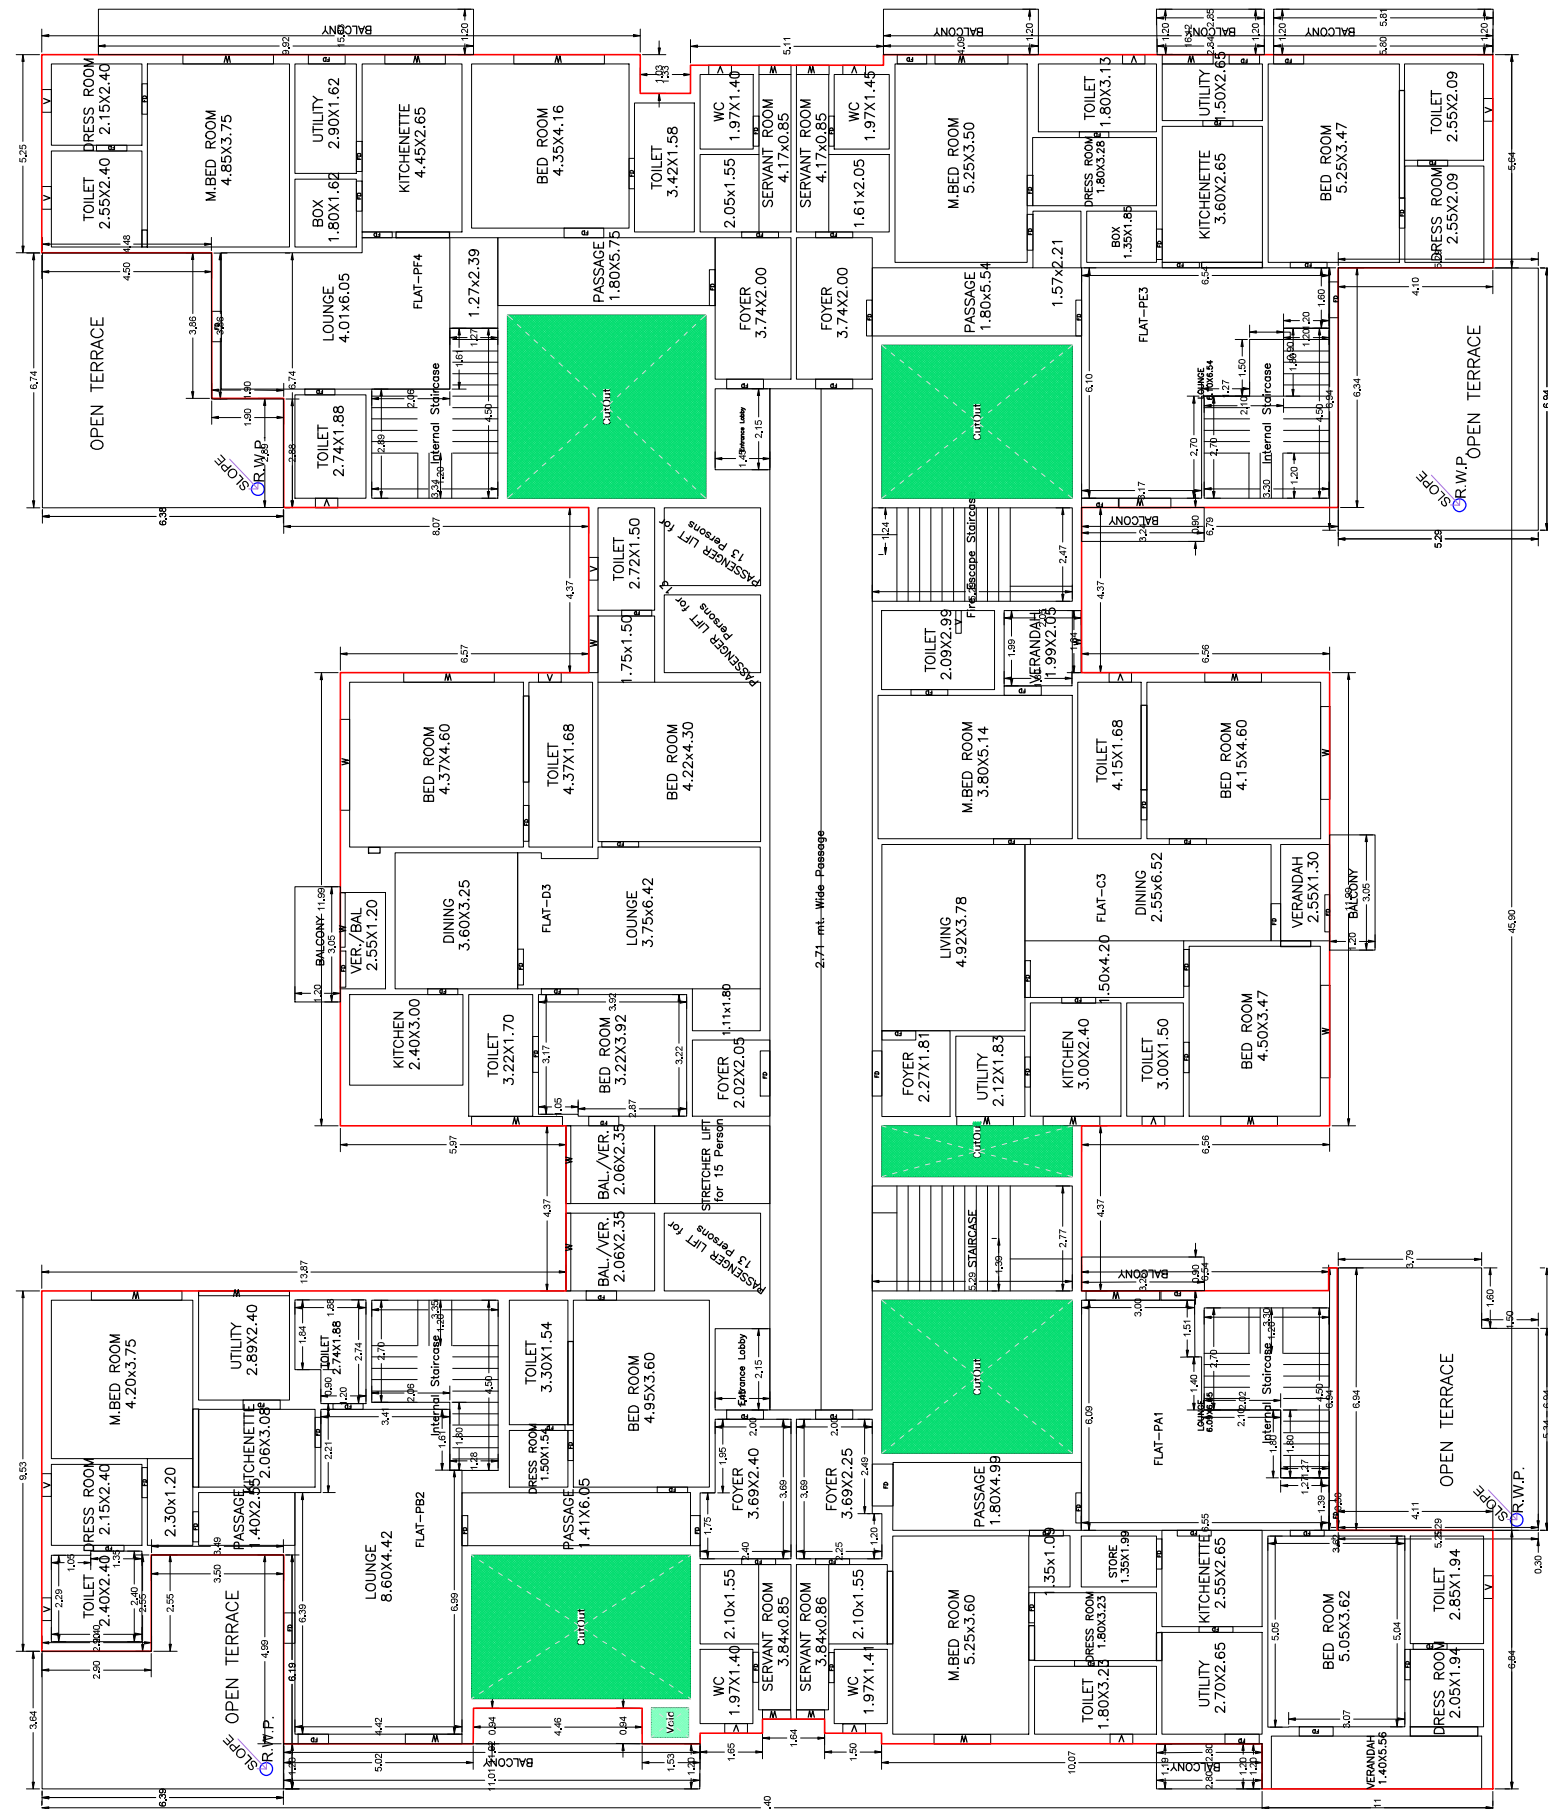

PRIVATE TERRACE
SCALE 1:100

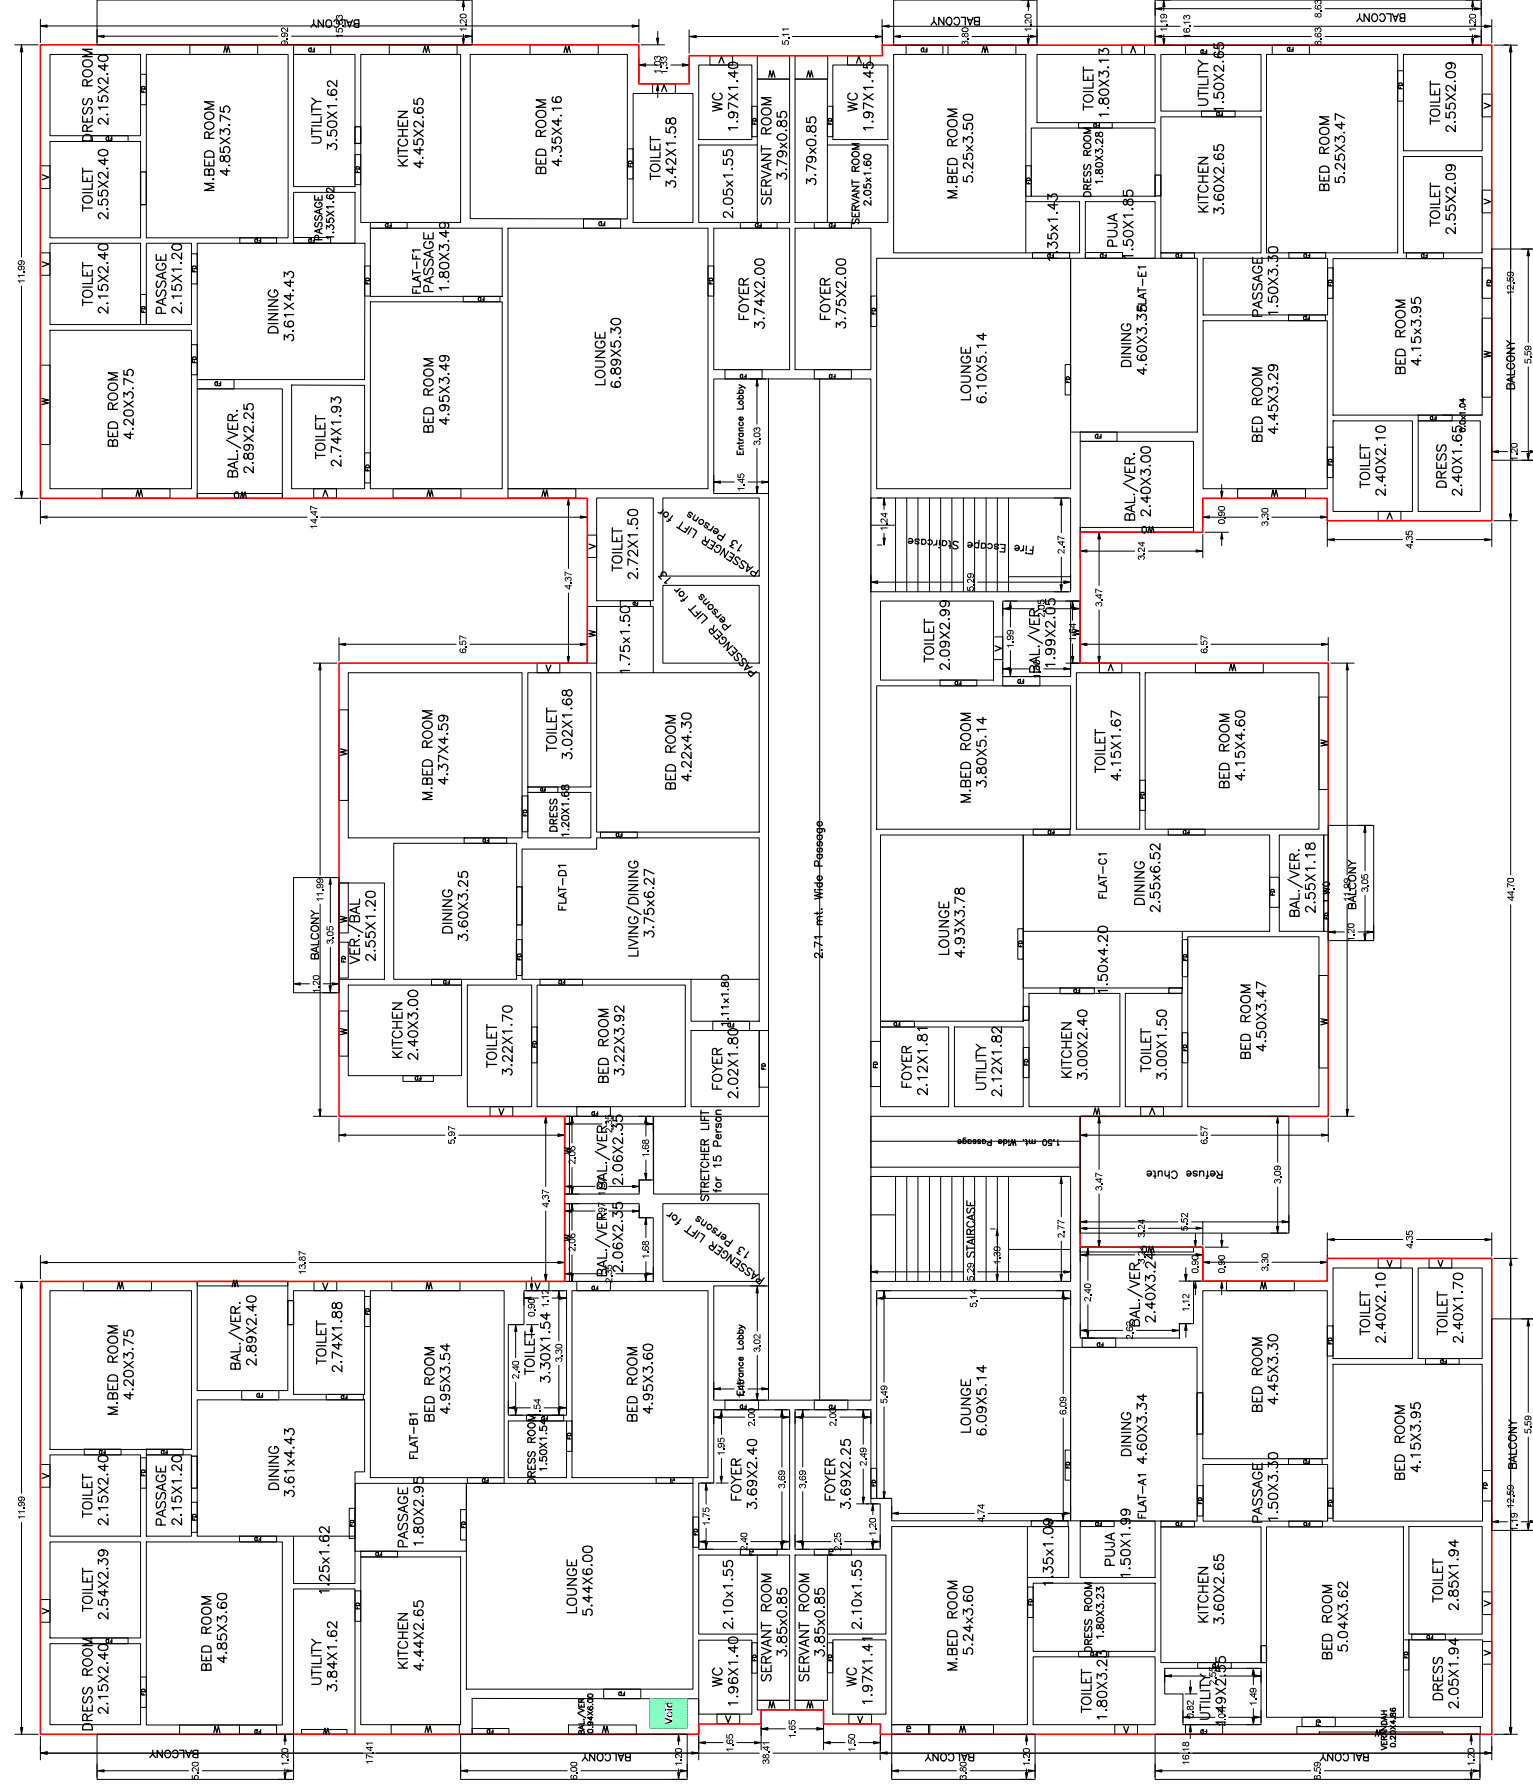


SIXTH FLOOR PLAN
(Proposed)
(SCALE 1:100)

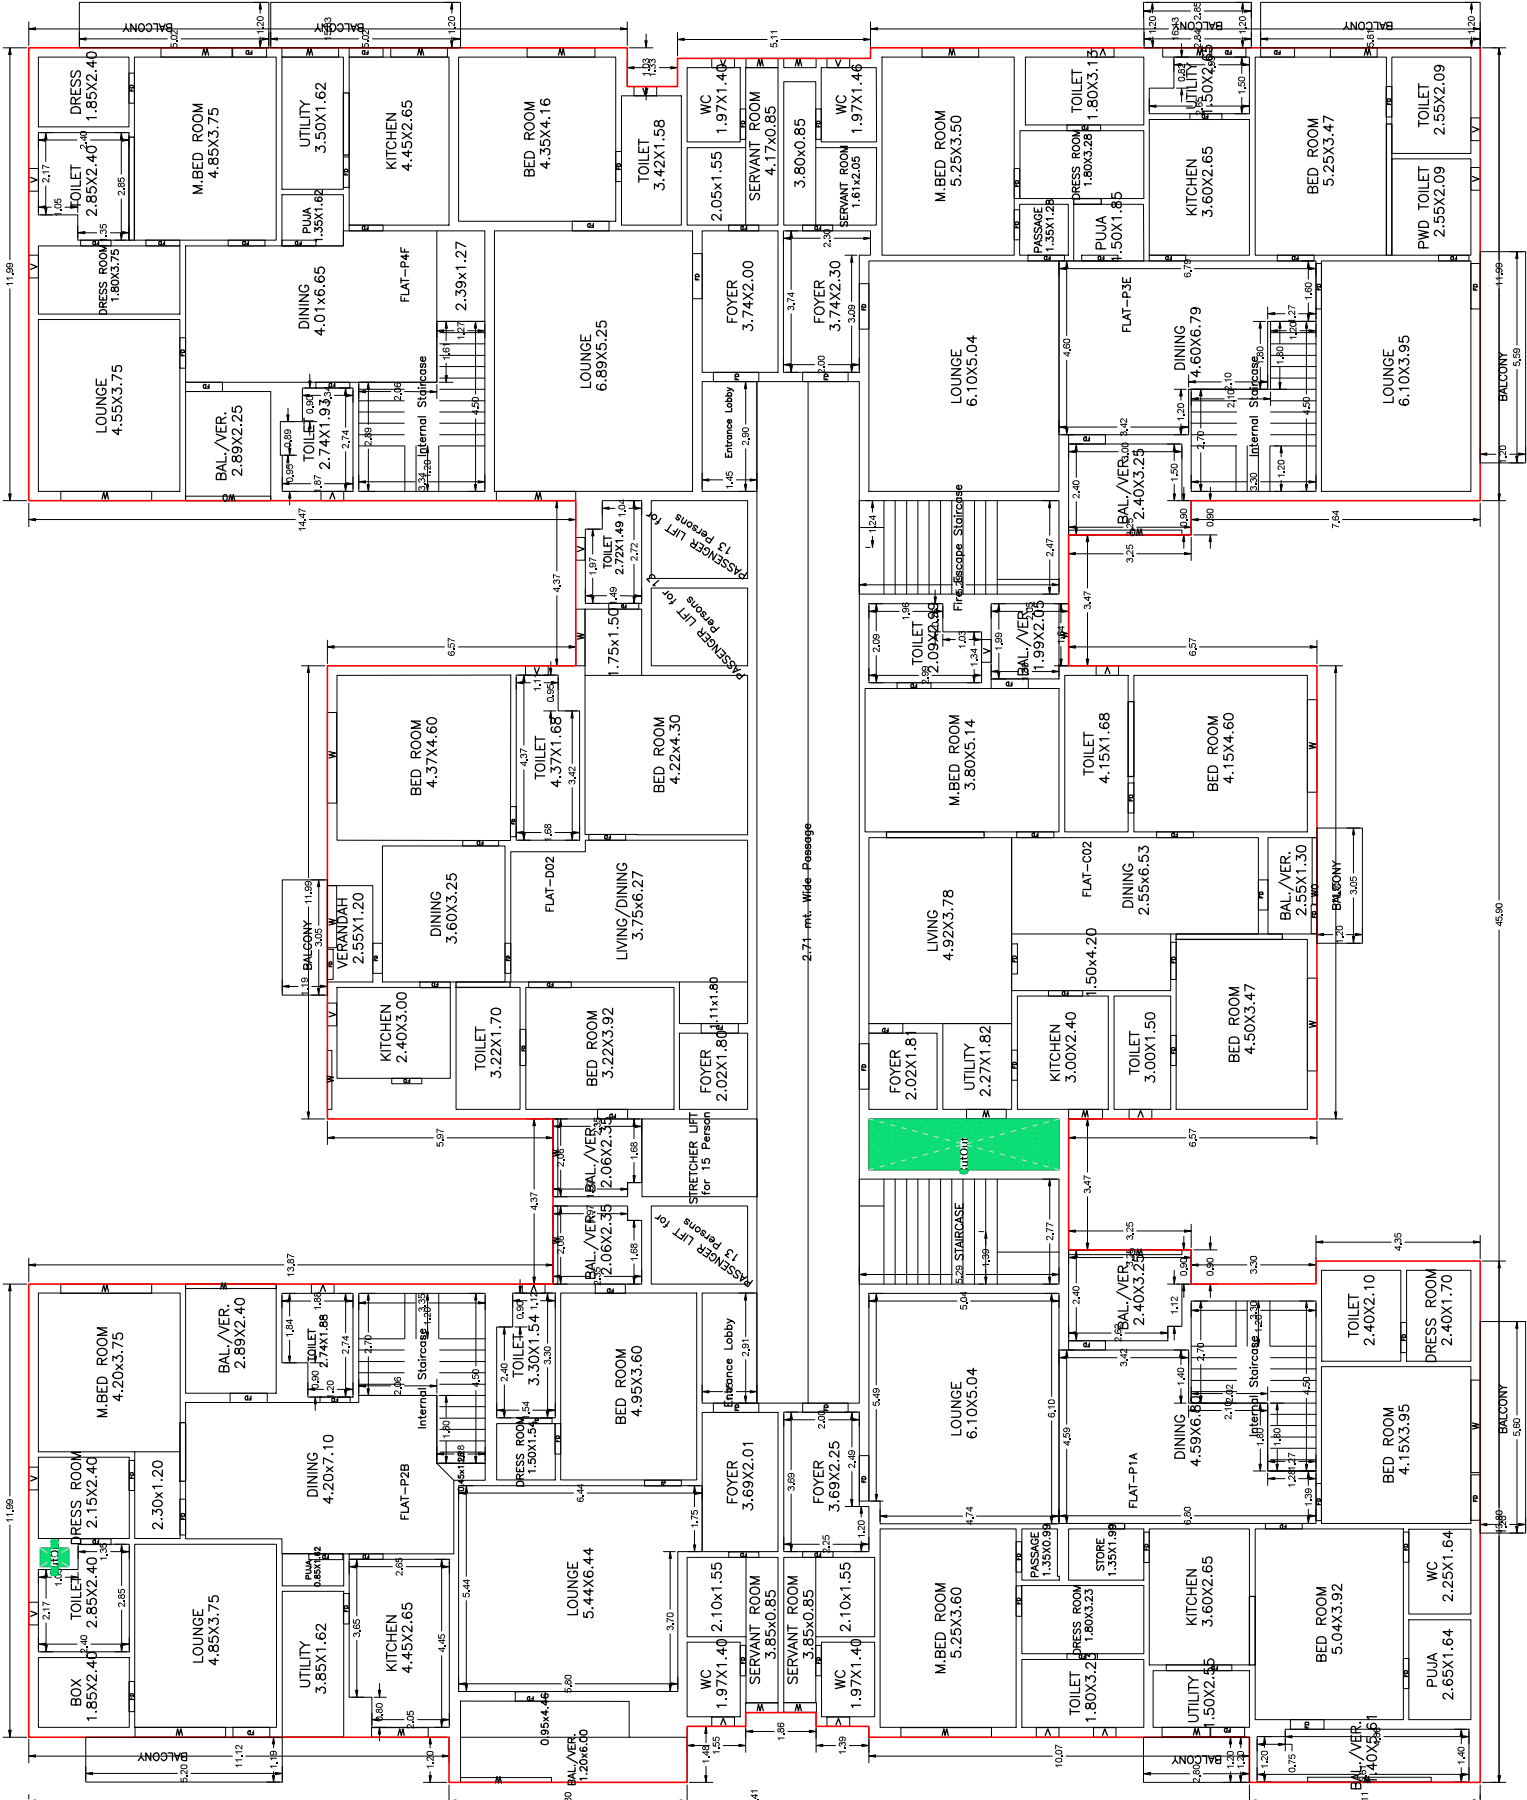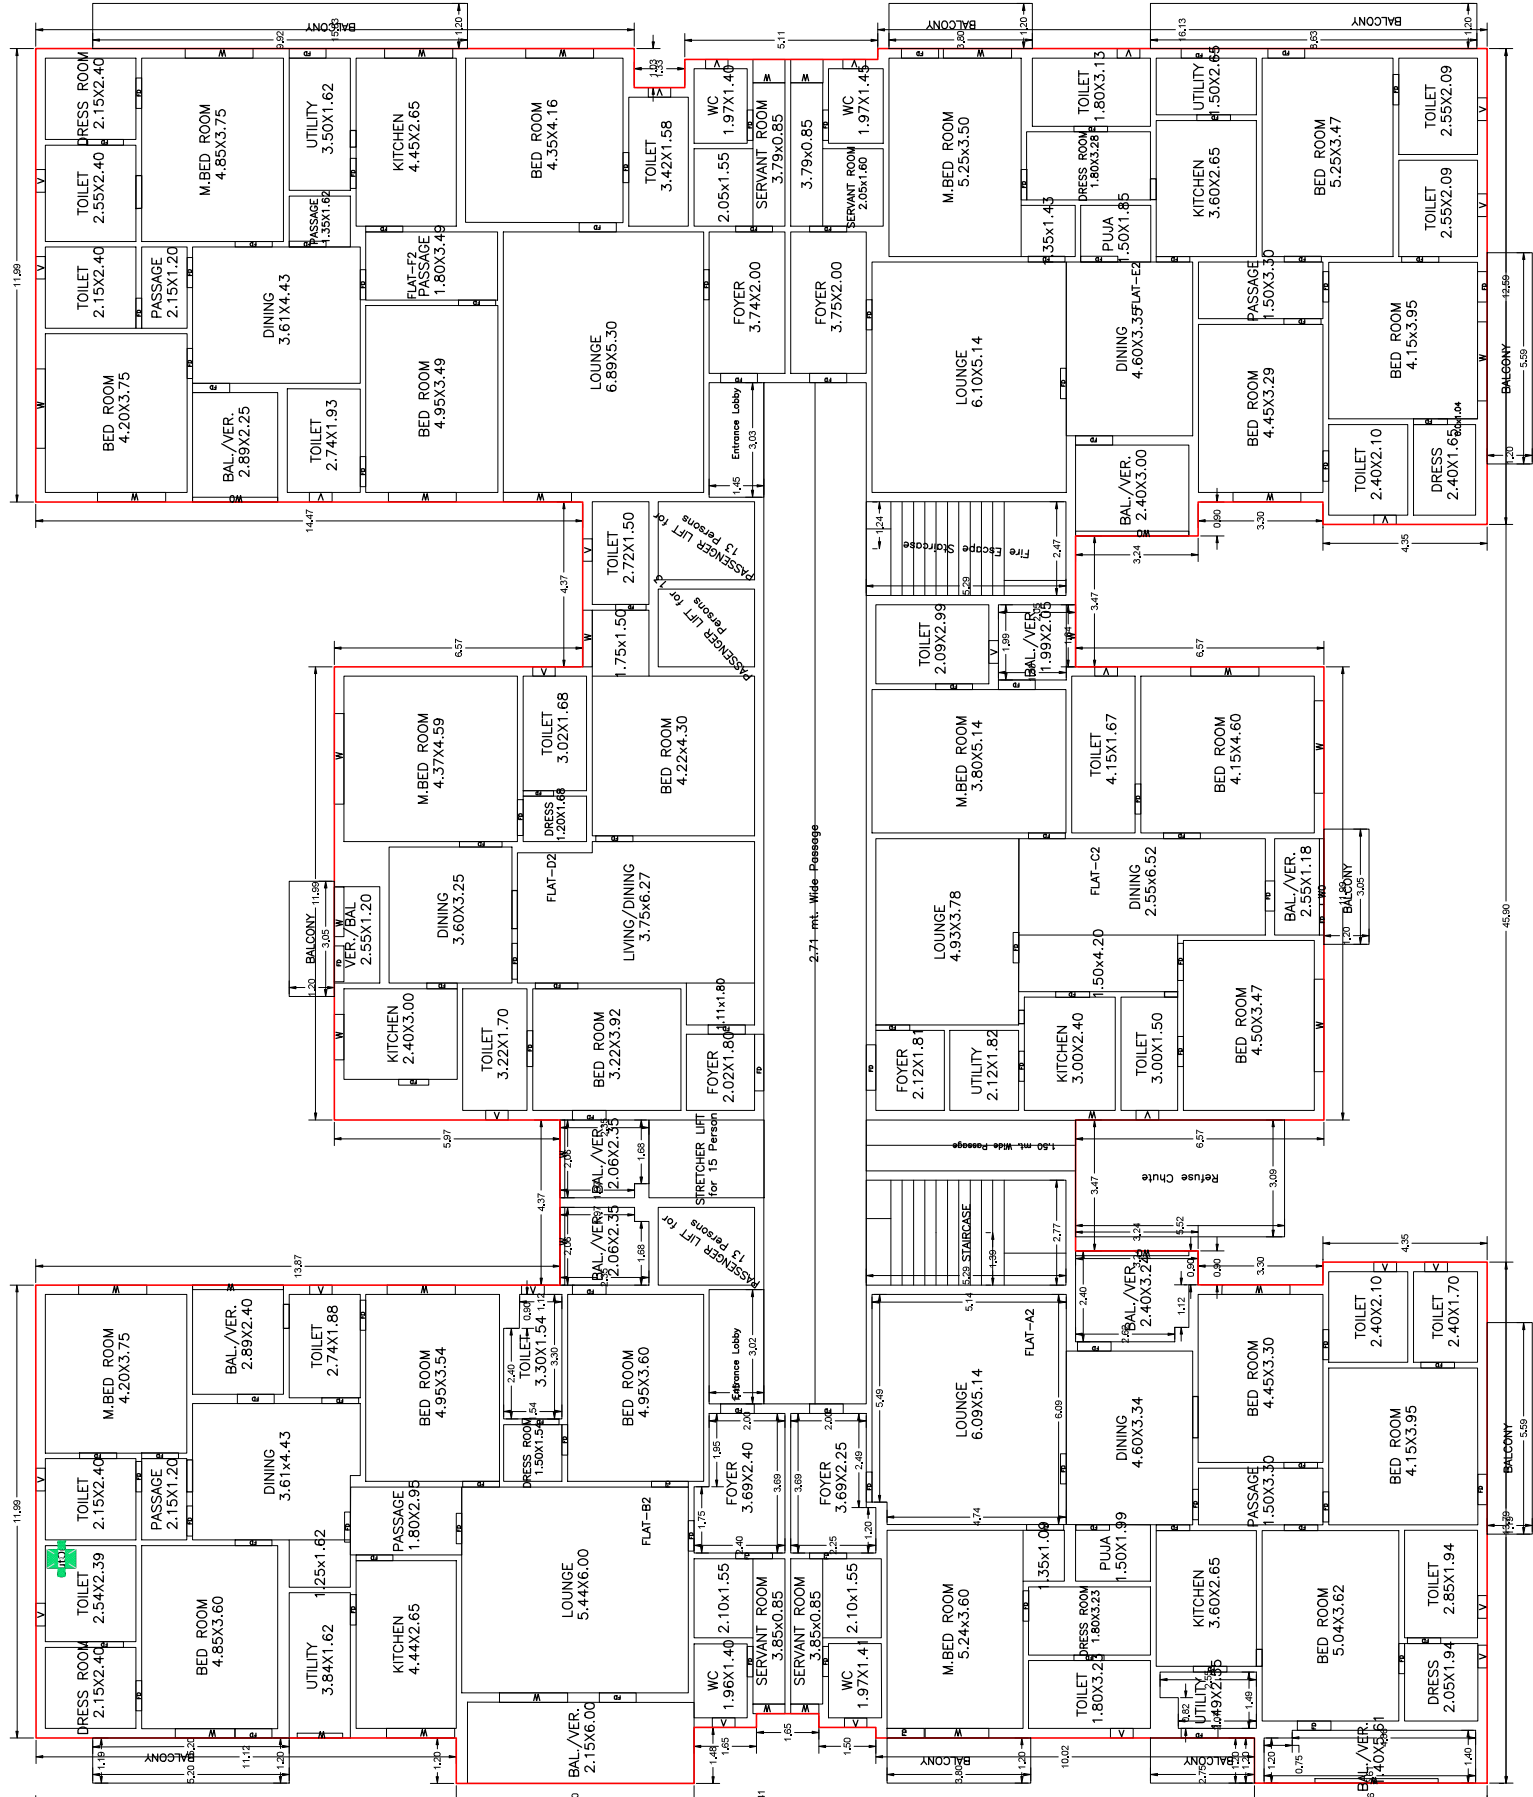FOURTEENTH FLOOR PLAN
(Proposed)
(SCALE: 1/100)

TWELFTH FLOOR PLAN
(Proposed)
(SCALE 1:100)


SECTION Y-Y
BLOCK - A

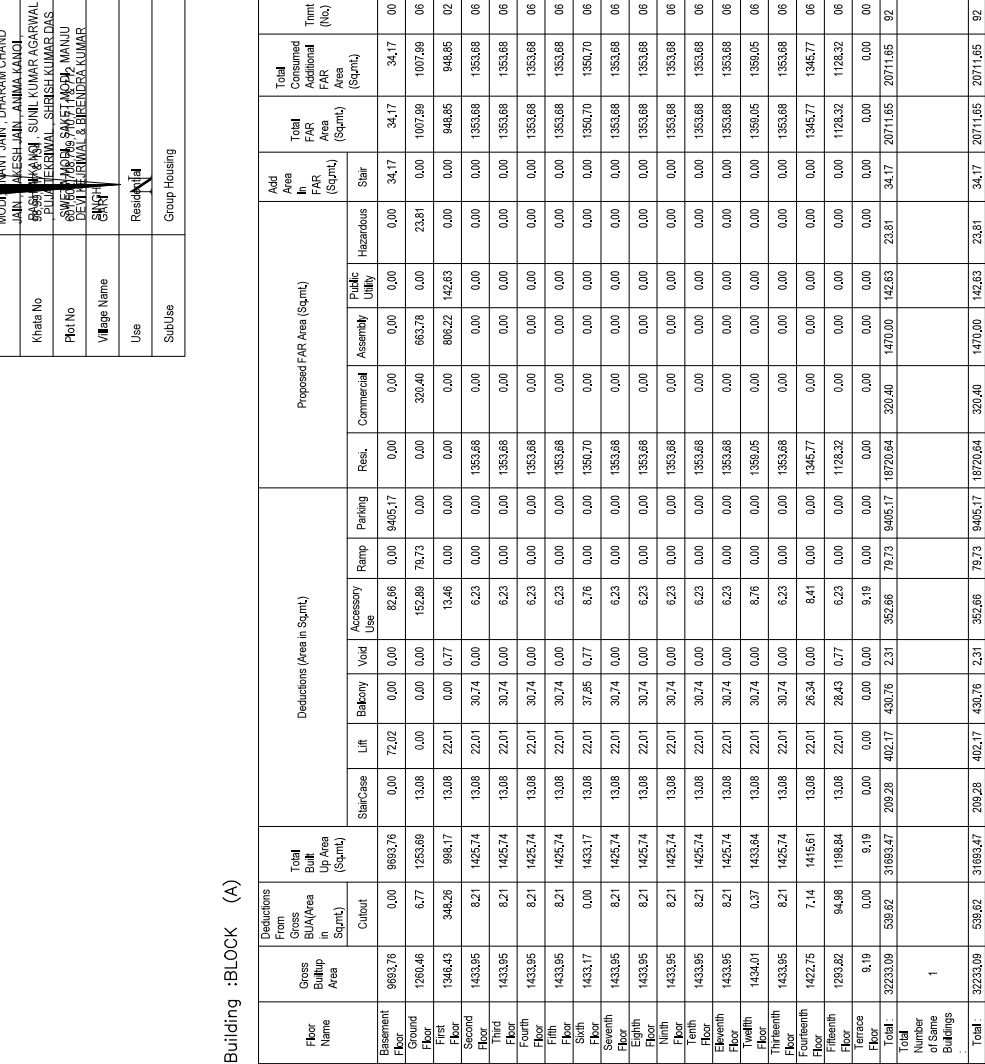[illegible][illegible][illegible]

Year	1994	1995	1996	
1994	1995	1996	23	

FRONT ELEVATION


BLOCK - A

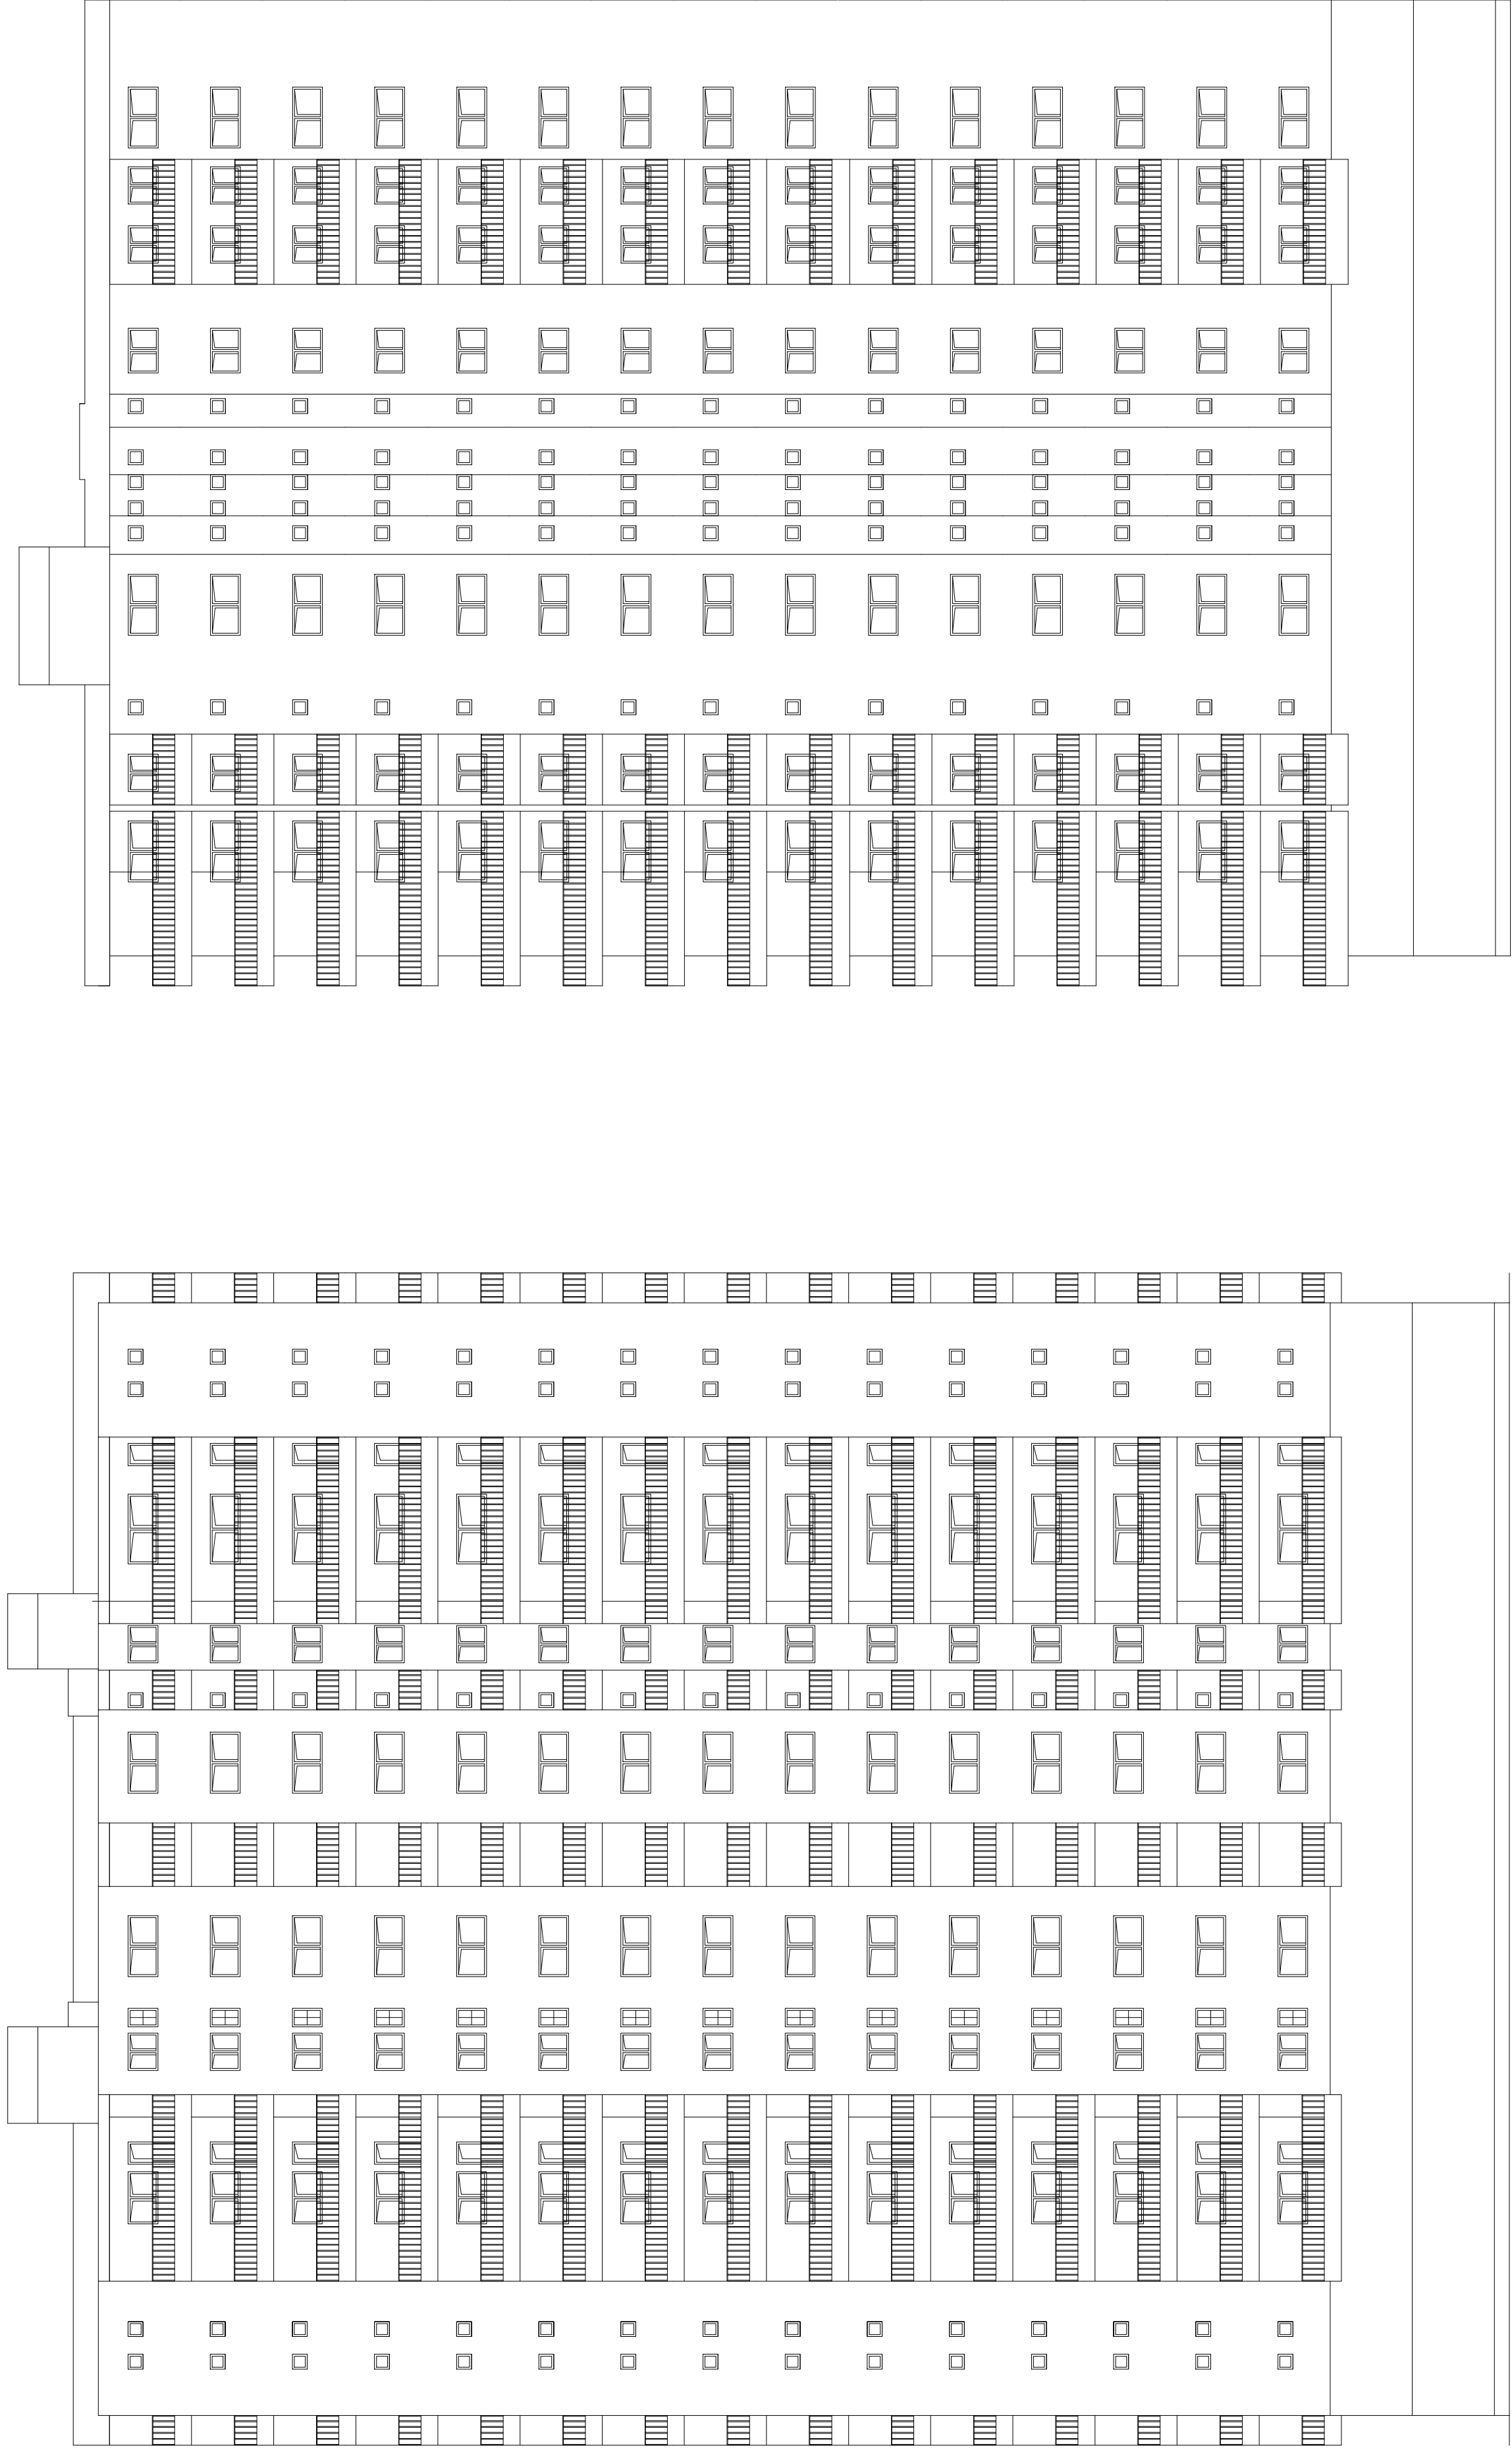


[illegible][illegible][illegible][illegible][illegible][illegible]

FLCOMP	Items	Building Block Name	Unit-8A Area	Color Area	Size of Area	Sec. of Area
GROUND	1	GROUND	464.00	464.00	4	4
	2	GROUND	2,372.00	2,372.00	13	2
	3	GROUND	1,352.00	1,352.00	13	3
	4	GROUND	828.00	828.00	13	4
	5	GROUND	364.00	364.00	13	5
FLOOR 1	6	FLOOR 1	1,712.00	1,712.00	20	2
	7	FLOOR 1	296.00	296.00	13	7
	8	FLOOR 1	312.00	312.00	10	2
	9	FLOOR 1	1,712.00	1,712.00	20	2
	10	FLOOR 1	1,712.00	1,712.00	20	2
FLOOR 2	11	FLOOR 2	1,712.00	1,712.00	20	2
	12	FLOOR 2	1,712.00	1,712.00	20	2
	13	FLOOR 2	1,712.00	1,712.00	20	2
	14	FLOOR 2	1,712.00	1,712.00	20	2
	15	FLOOR 2	1,712.00	1,712.00	20	2
FLOOR 3	16	FLOOR 3	1,712.00	1,712.00	20	2
	17	FLOOR 3	1,712.00	1,712.00	20	2
	18	FLOOR 3	1,712.00	1,712.00	20	2
	19	FLOOR 3	1,712.00	1,712.00	20	2
	20	FLOOR 3	1,712.00	1,712.00	20	2
FLOOR 4	21	FLOOR 4	1,712.00	1,712.00	20	2
	22	FLOOR 4	1,712.00	1,712.00	20	2
	23	FLOOR 4	1,712.00	1,712.00	20	2
	24	FLOOR 4	1,712.00	1,712.00	20	2
	25	FLOOR 4	1,712.00	1,712.00	20	2
FLOOR 5	26	FLOOR 5	1,712.00	1,712.00	20	2
	27	FLOOR 5	1,712.00	1,712.00	20	2
	28	FLOOR 5	1,712.00	1,712.00	20	2
	29	FLOOR 5	1,712.00	1,712.00	20	2
	30	FLOOR 5	1,712.00	1,712.00	20	2
FLOOR 6	31	FLOOR 6	1,712.00	1,712.00	20	2
	32	FLOOR 6	1,712.00	1,712.00	20	2
	33	FLOOR 6	1,712.00	1,712.00	20	2
	34	FLOOR 6	1,712.00	1,712.00	20	2
	35	FLOOR 6	1,712.00	1,712.00	20	2
FLOOR 7	36	FLOOR 7	1,712.00	1,712.00	20	2
	37	FLOOR 7	1,712.00	1,712.00	20	2
	38	FLOOR 7	1,712.00	1,712.00	20	2
	39	FLOOR 7	1,712.00	1,712.00	20	2
	40	FLOOR 7	1,712.00	1,712.00	20	2
FLOOR 8	41	FLOOR 8	1,712.00	1,712.00	20	2
FLOOR 38	191	FLOOR 38	1,712.00	1,712.00	20	2
	192	FLOOR 38	1,712.00	1,712.00	20	2
	193	FLOOR 38	1,712.00	1,712.00	20	2
	194	FLOOR 38	1,712.00	1,712.00	20	2
	195	FLOOR 38	1,712.00	1,712.00	20	2
FLOOR 39	196	FLOOR 39	1,712.00	1,712.00	20	2
	197	FLOOR 39	1,712.00	1,712.00	20	2
	198	FLOOR 39	1,712.00	1,712.00	20	2
	199	FLOOR 39	1,712.00	1,712.00	20	2
	200	FLOOR 39	1,712.00	1,712.00	2	




	1	2	
1	2	

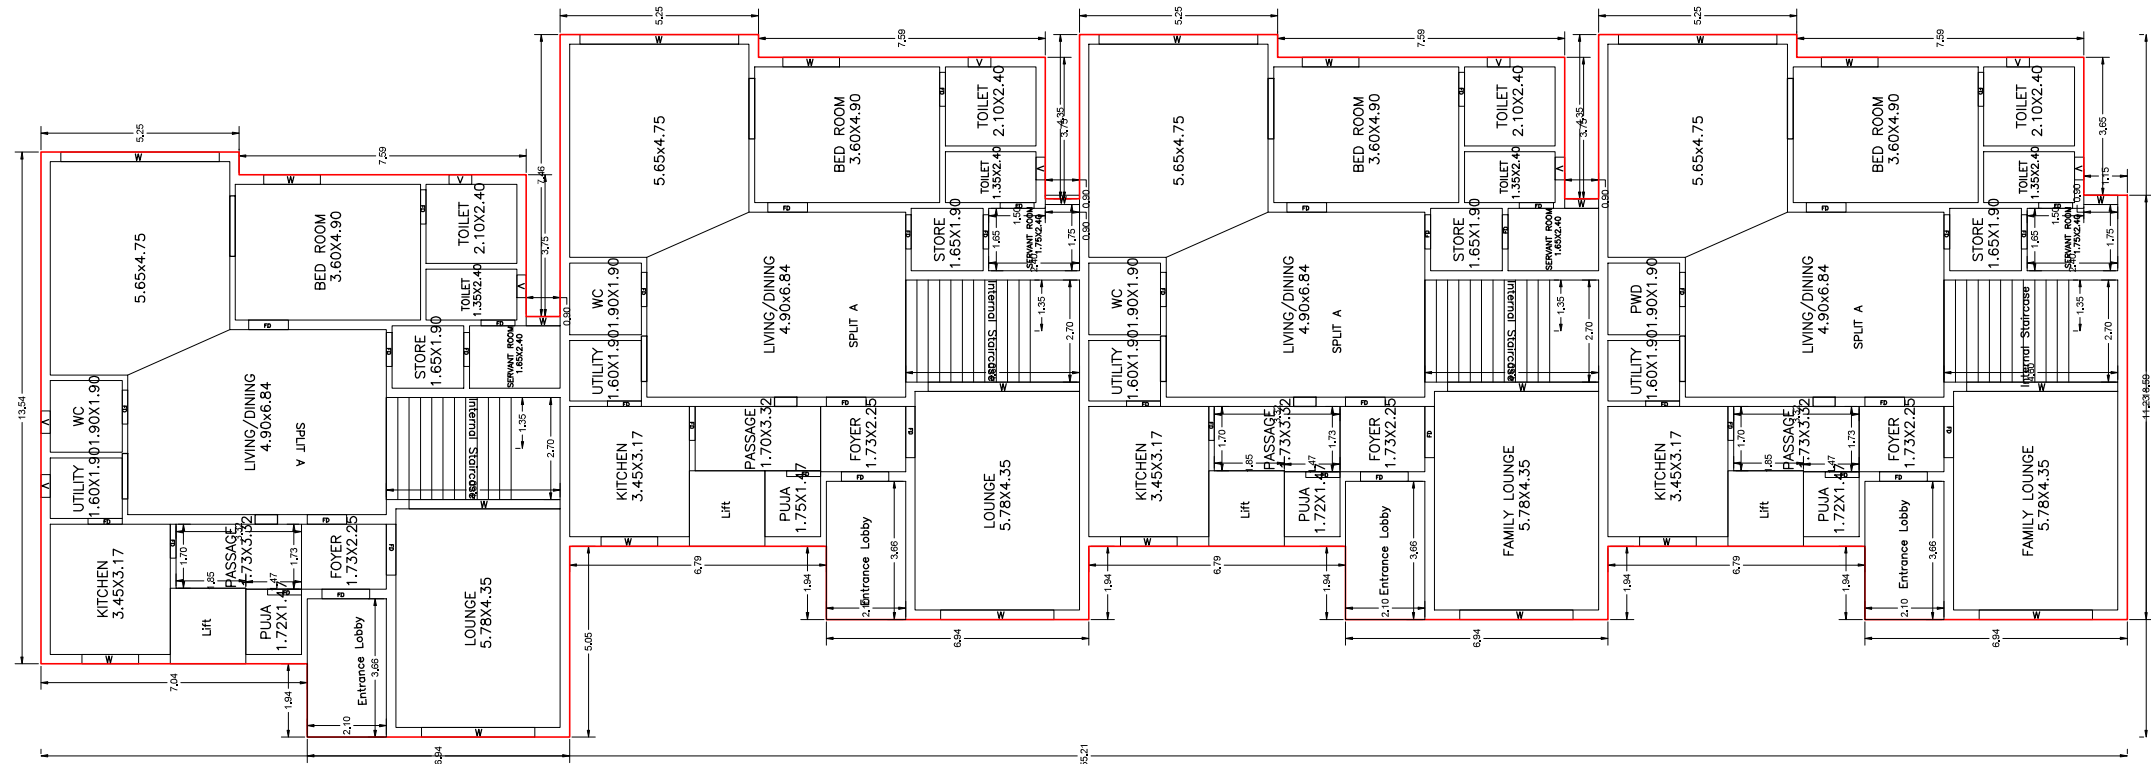


GROUND FLOOR PLAN
(Proposed)
(SCALE 1:100)

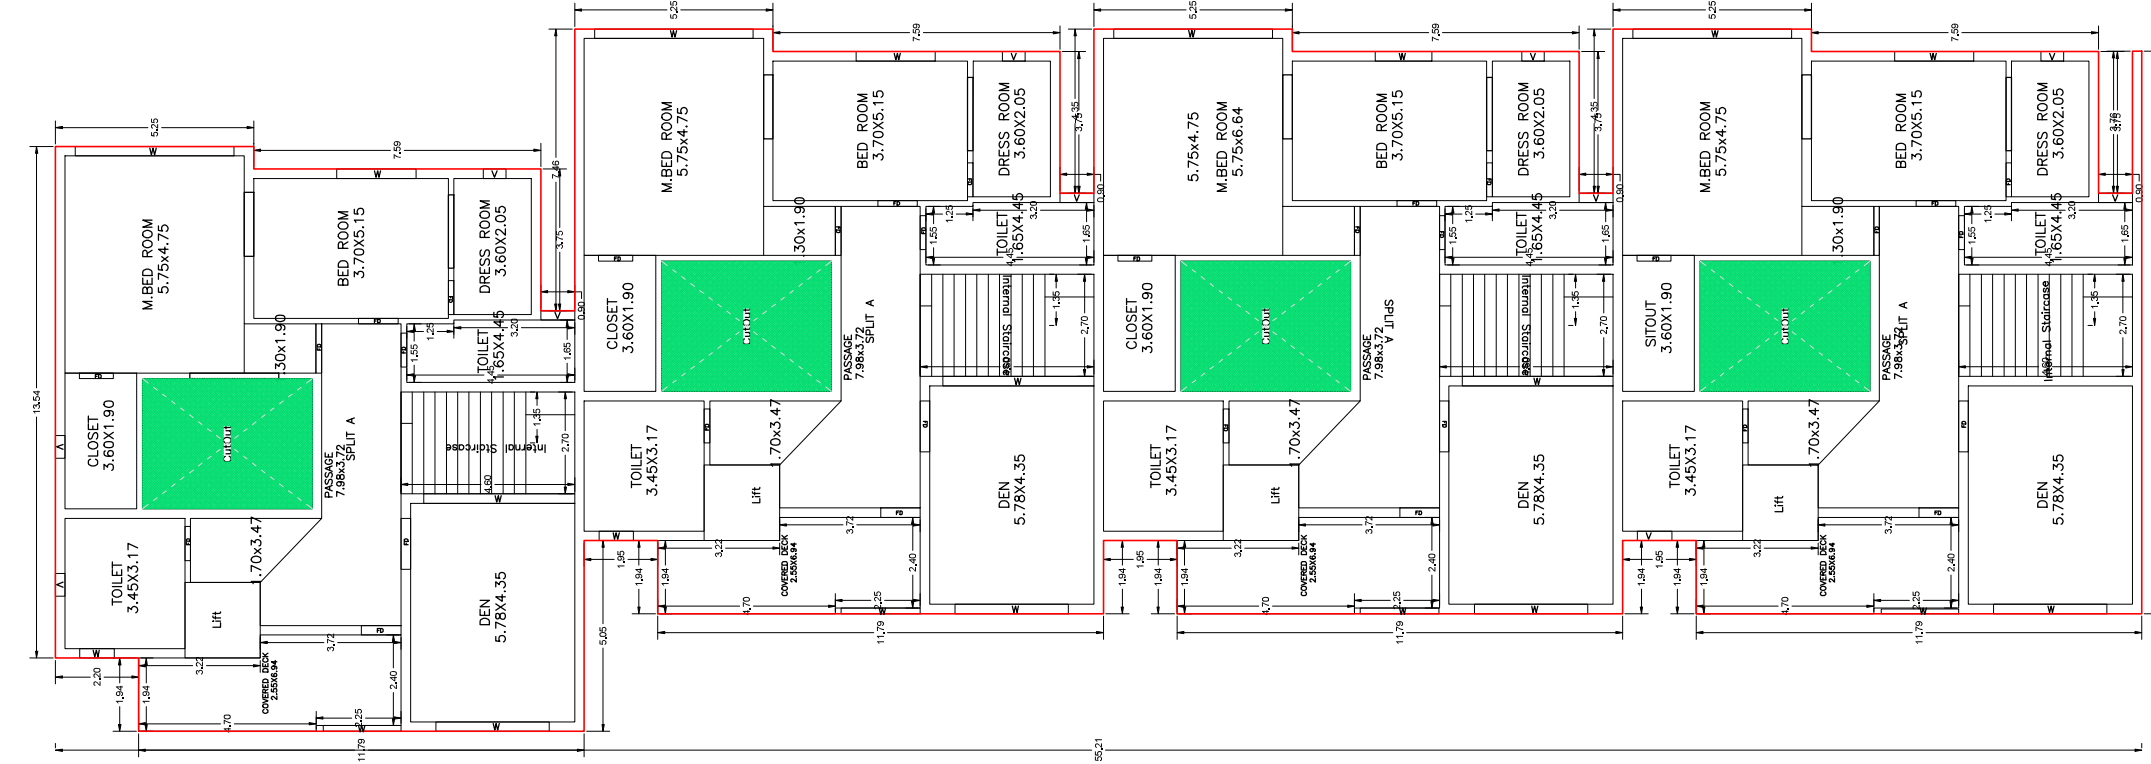


FIRST FLOOR PLAN
(Proposed)
(SCALE 1:100)

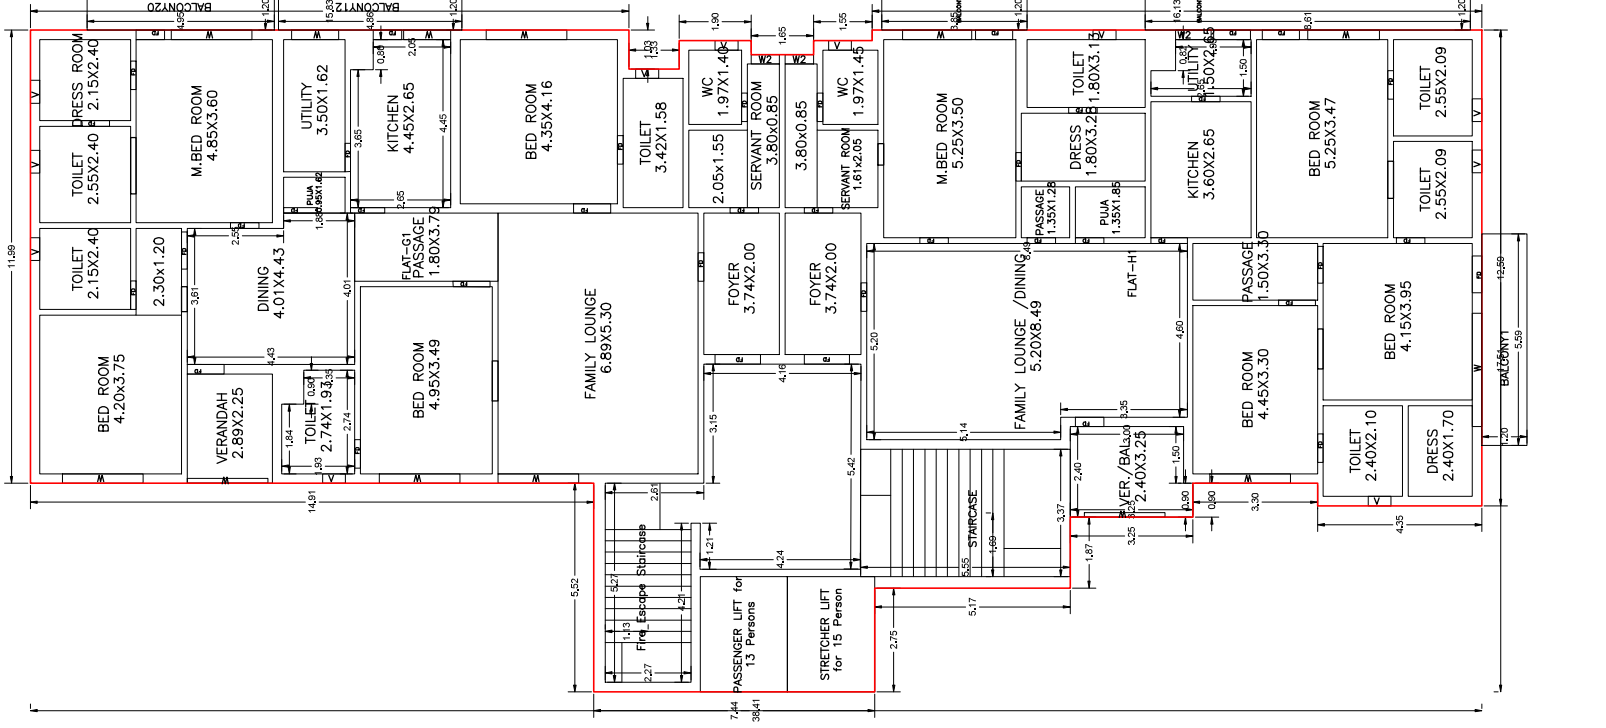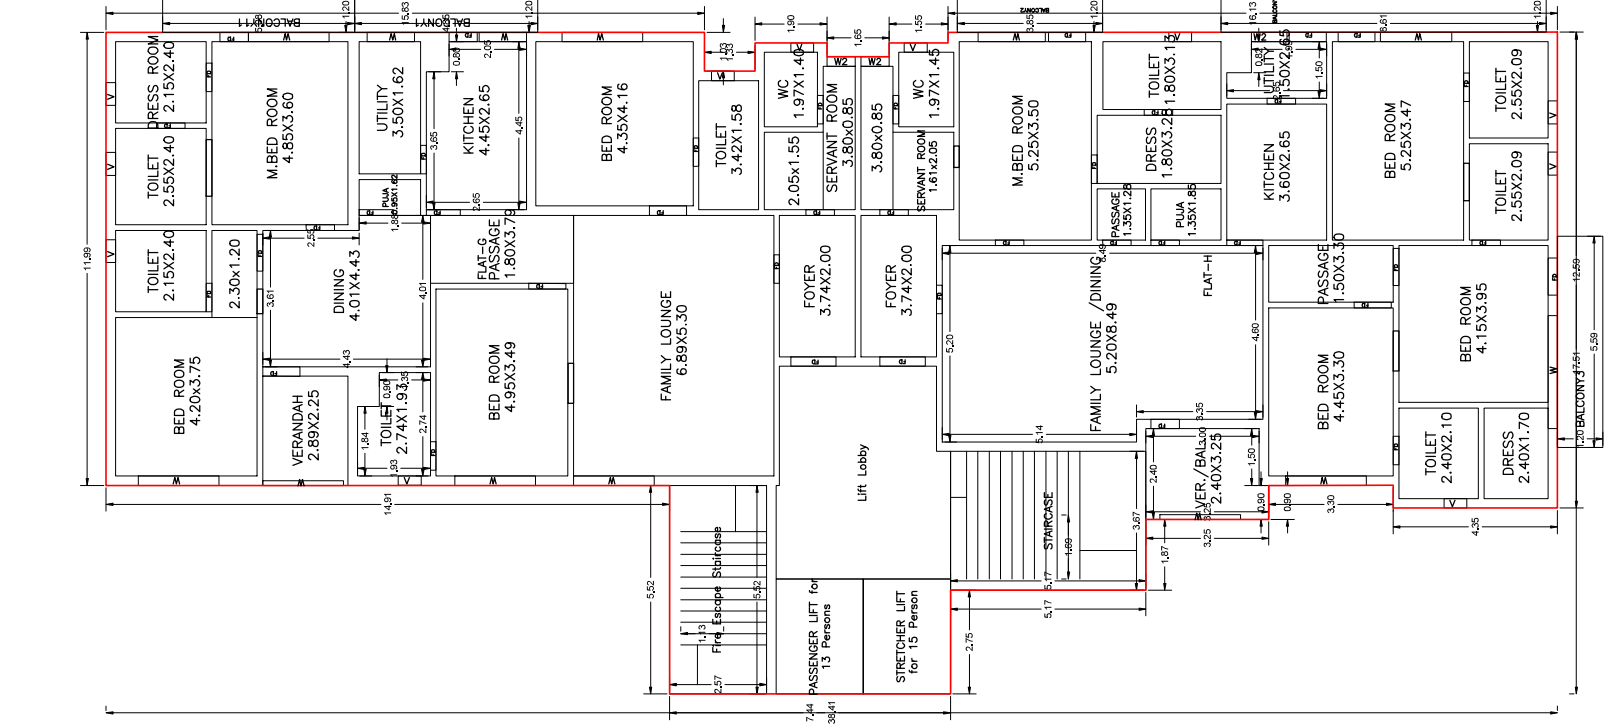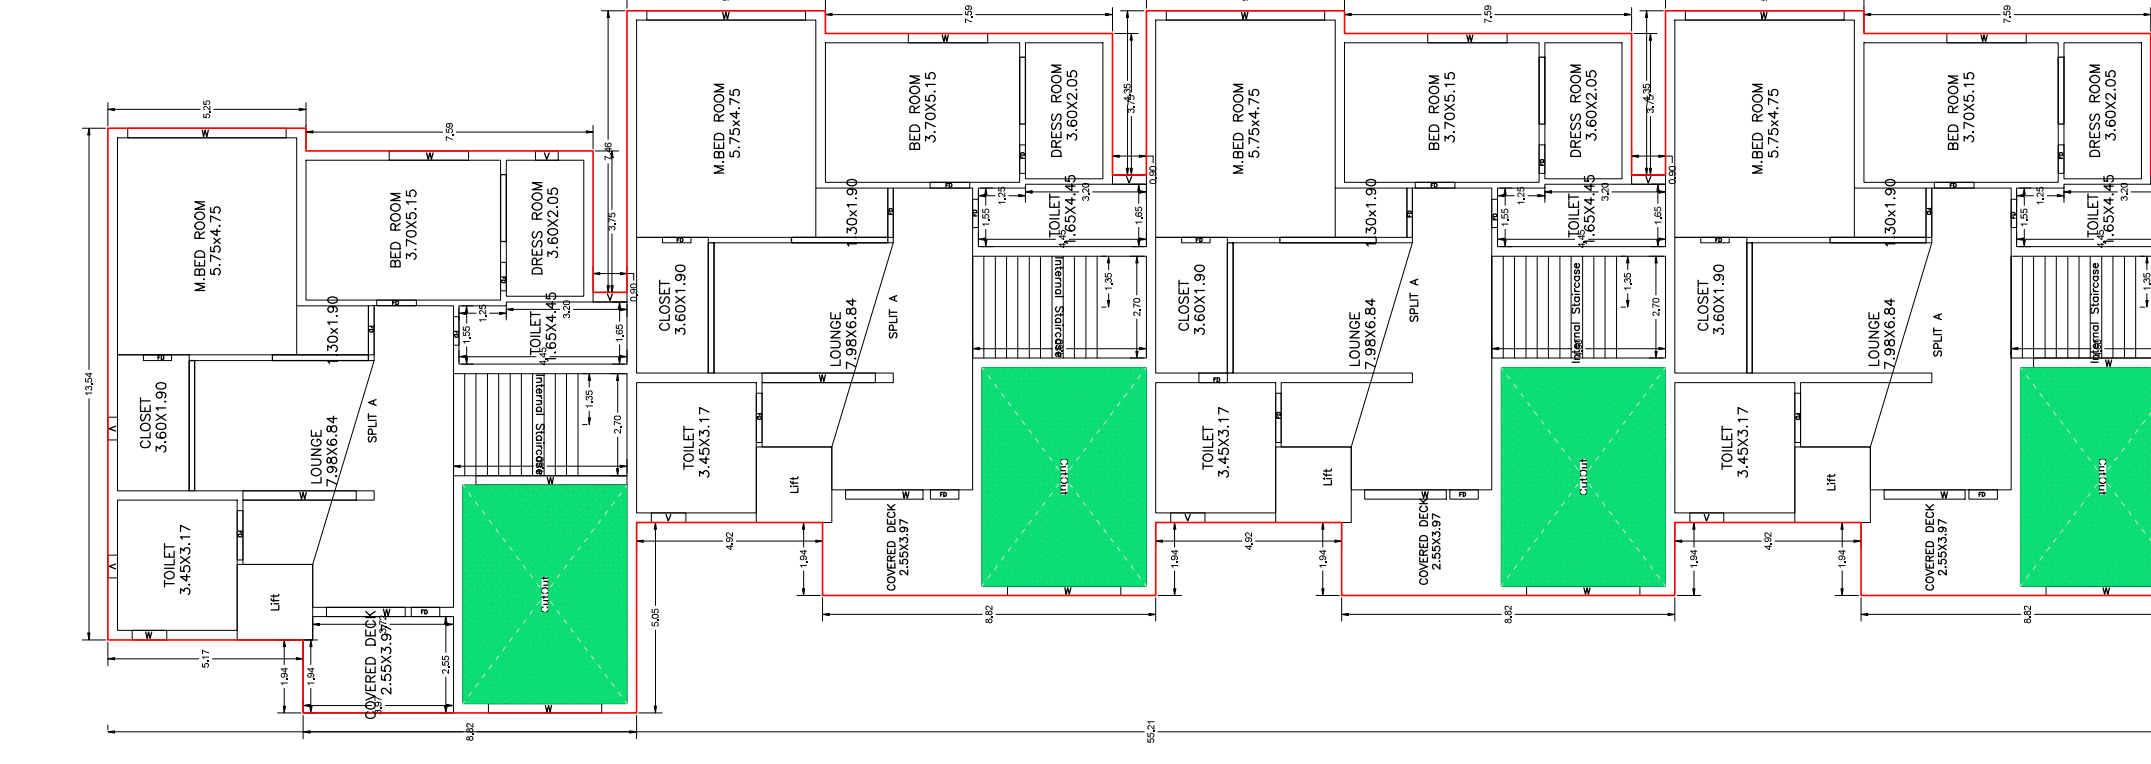


TYPICAL - 3, 4, 5, 7, 8, 9, 10, 11, 13 & 14 FLOOR PLAN
(Proposed)
(SCALE 1:100)

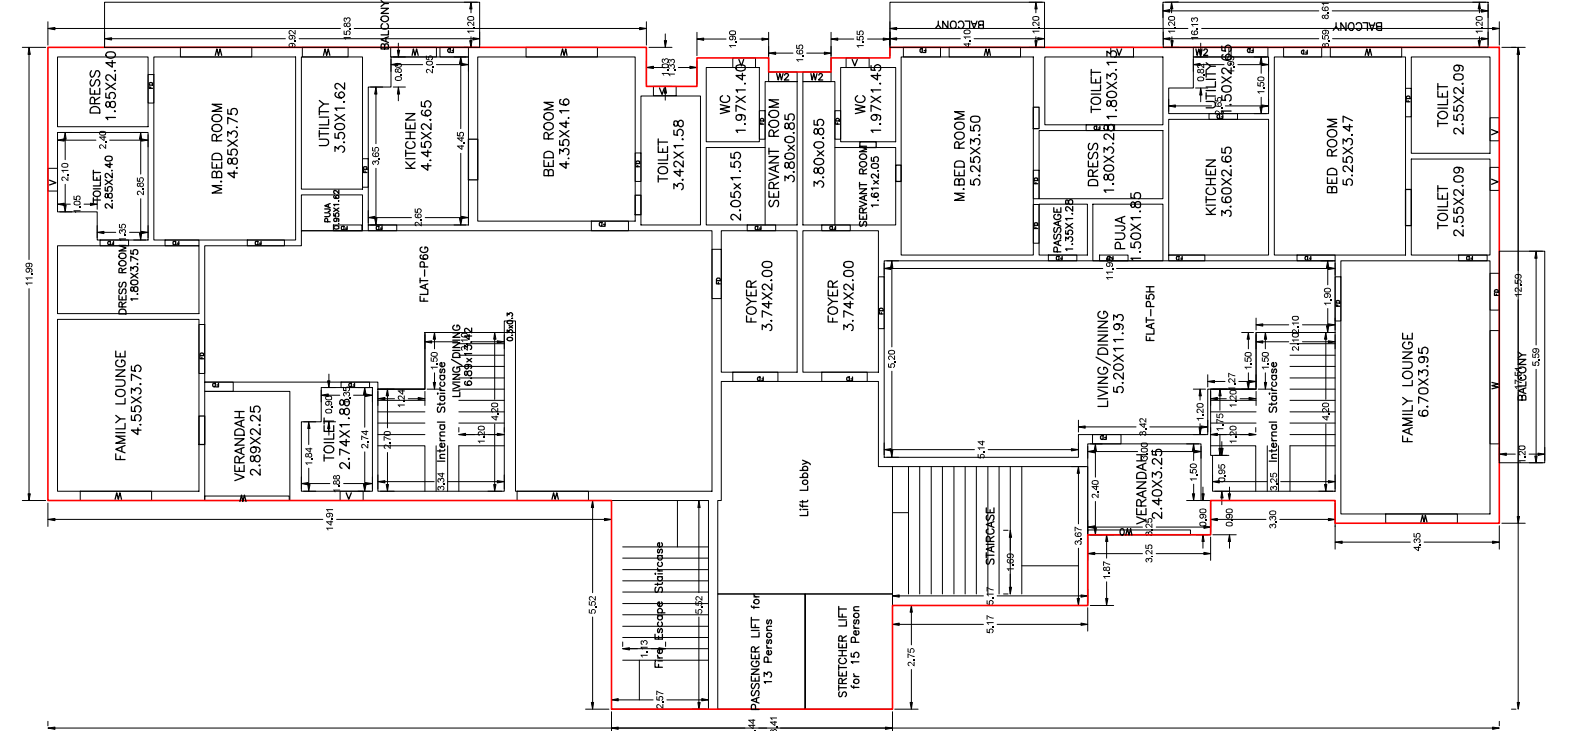


TEENTH FLOOR PLAN
(Proposed)
(SCALE 1:100)

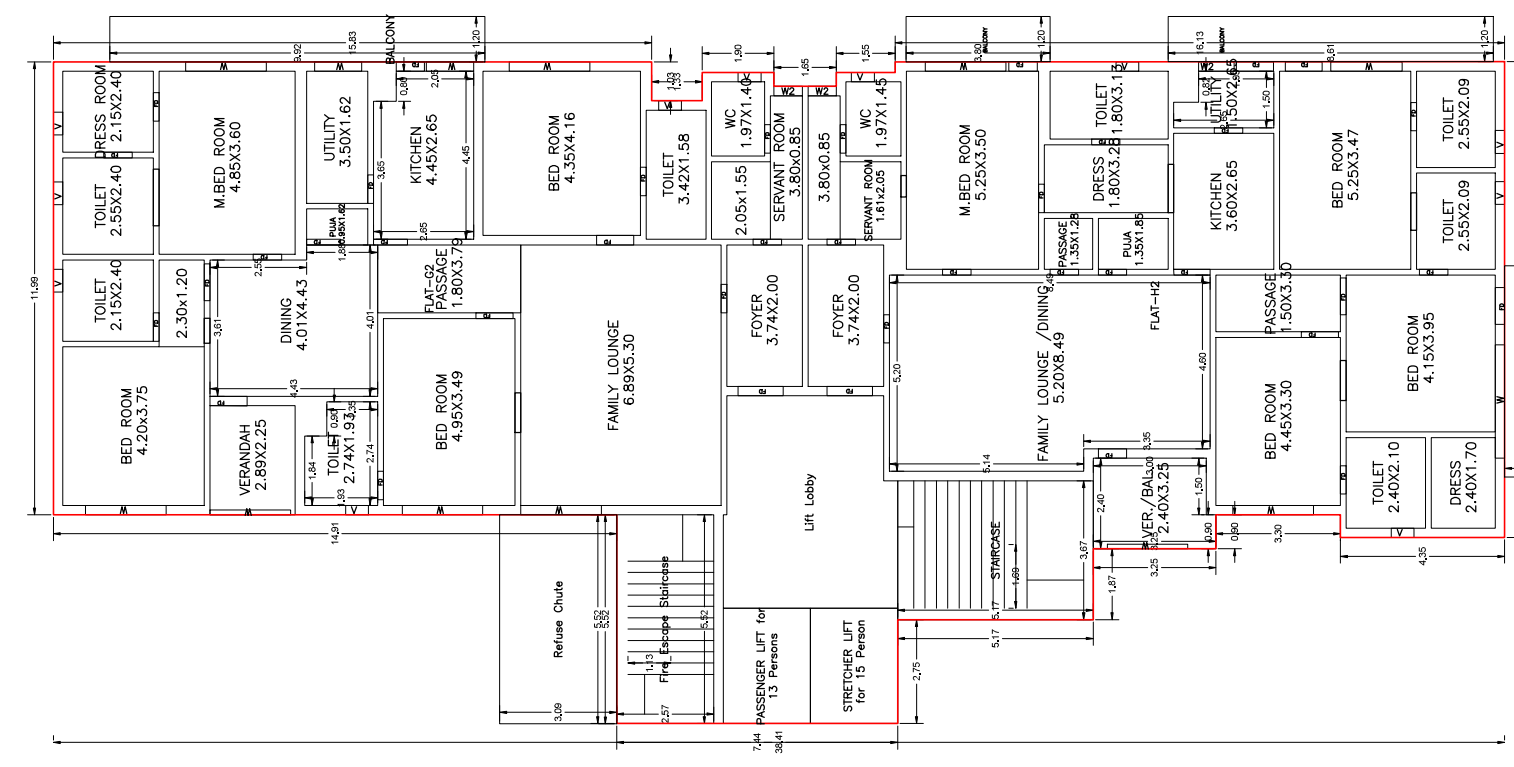


SIXTH FLOOR PLAN
(Proposed)
(SCALE 1:100)

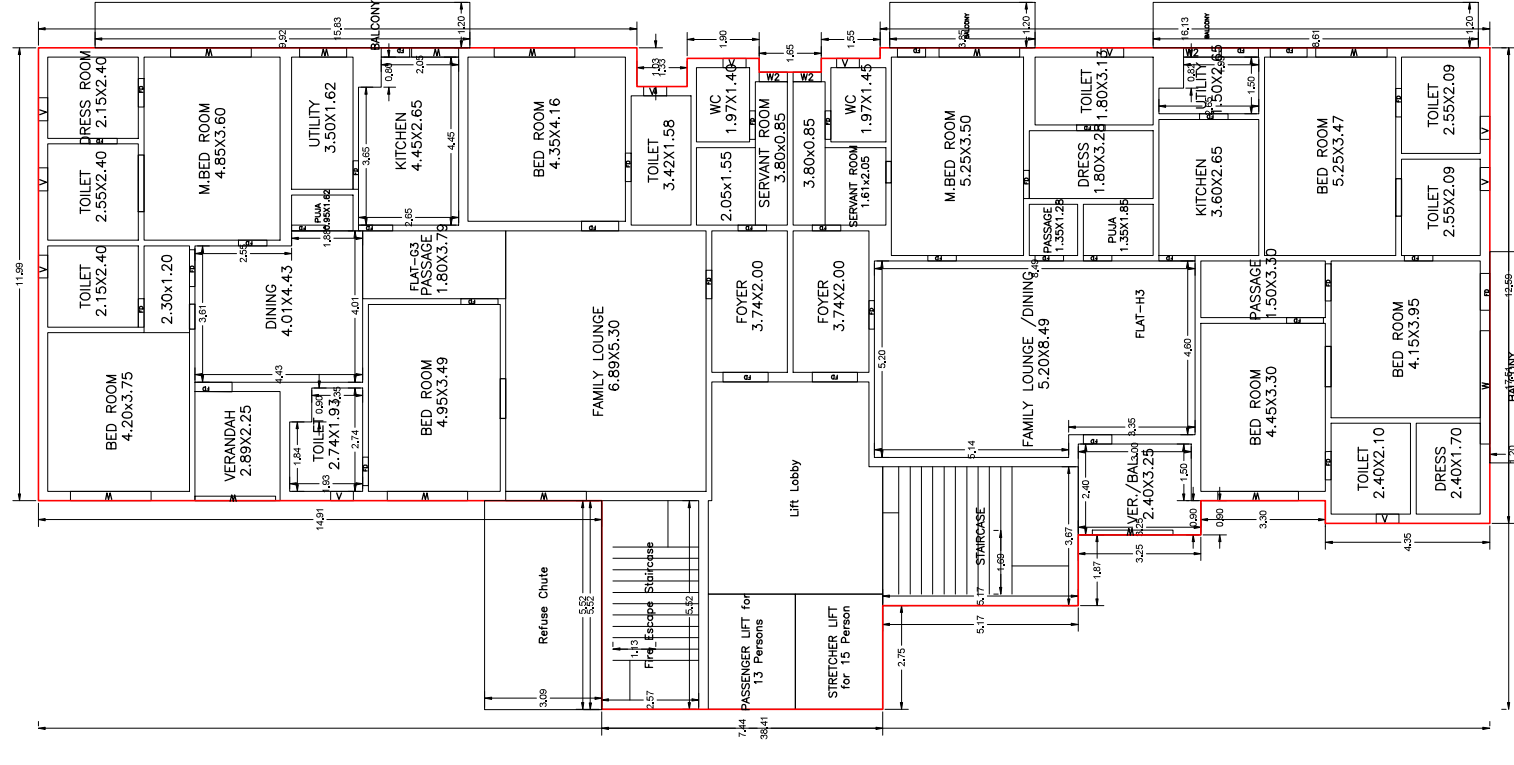


TWELFTH FLOOR PLAN
(Proposed)
(SCALE 1:100)

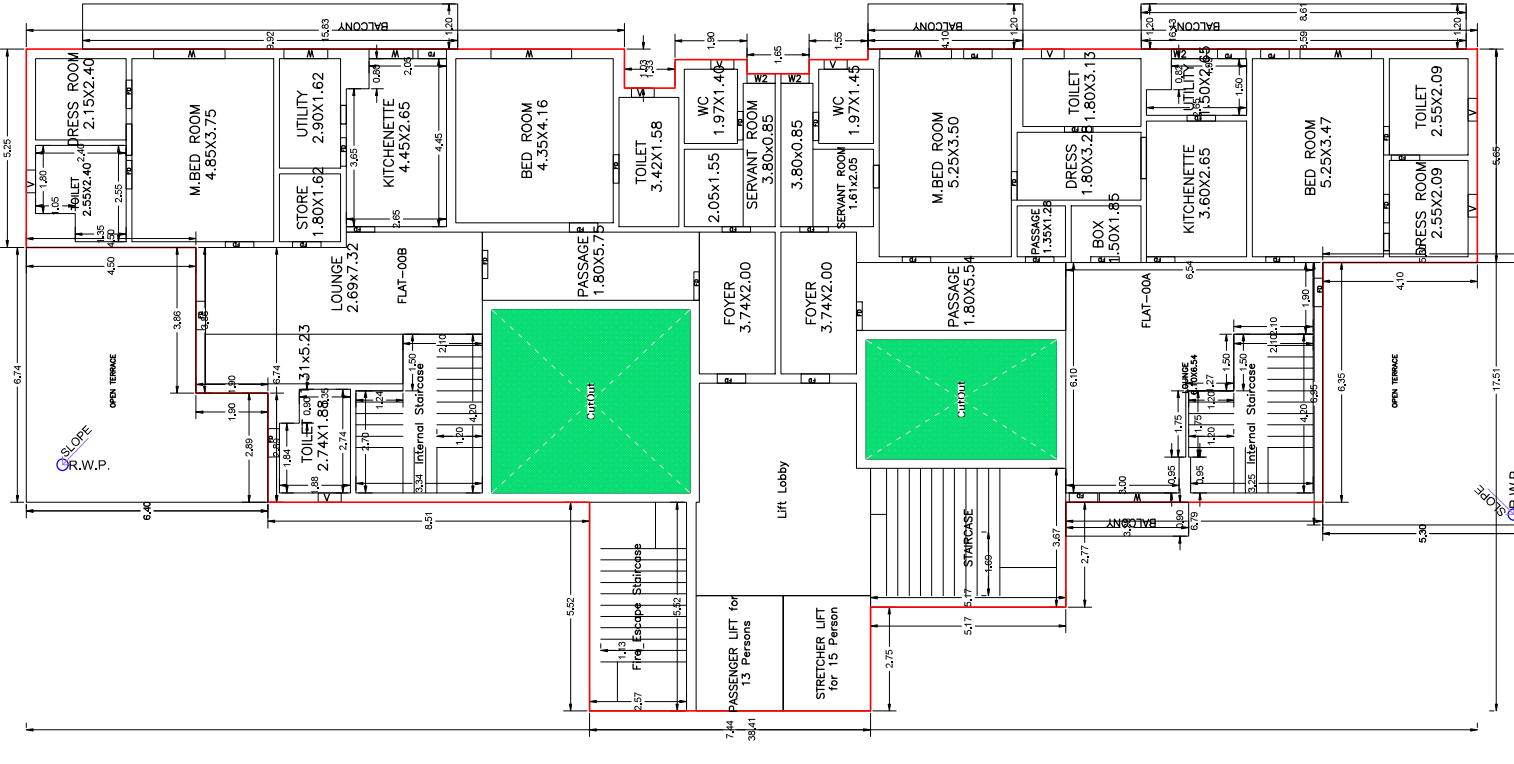



(Proposed)
FORM E 11/2013

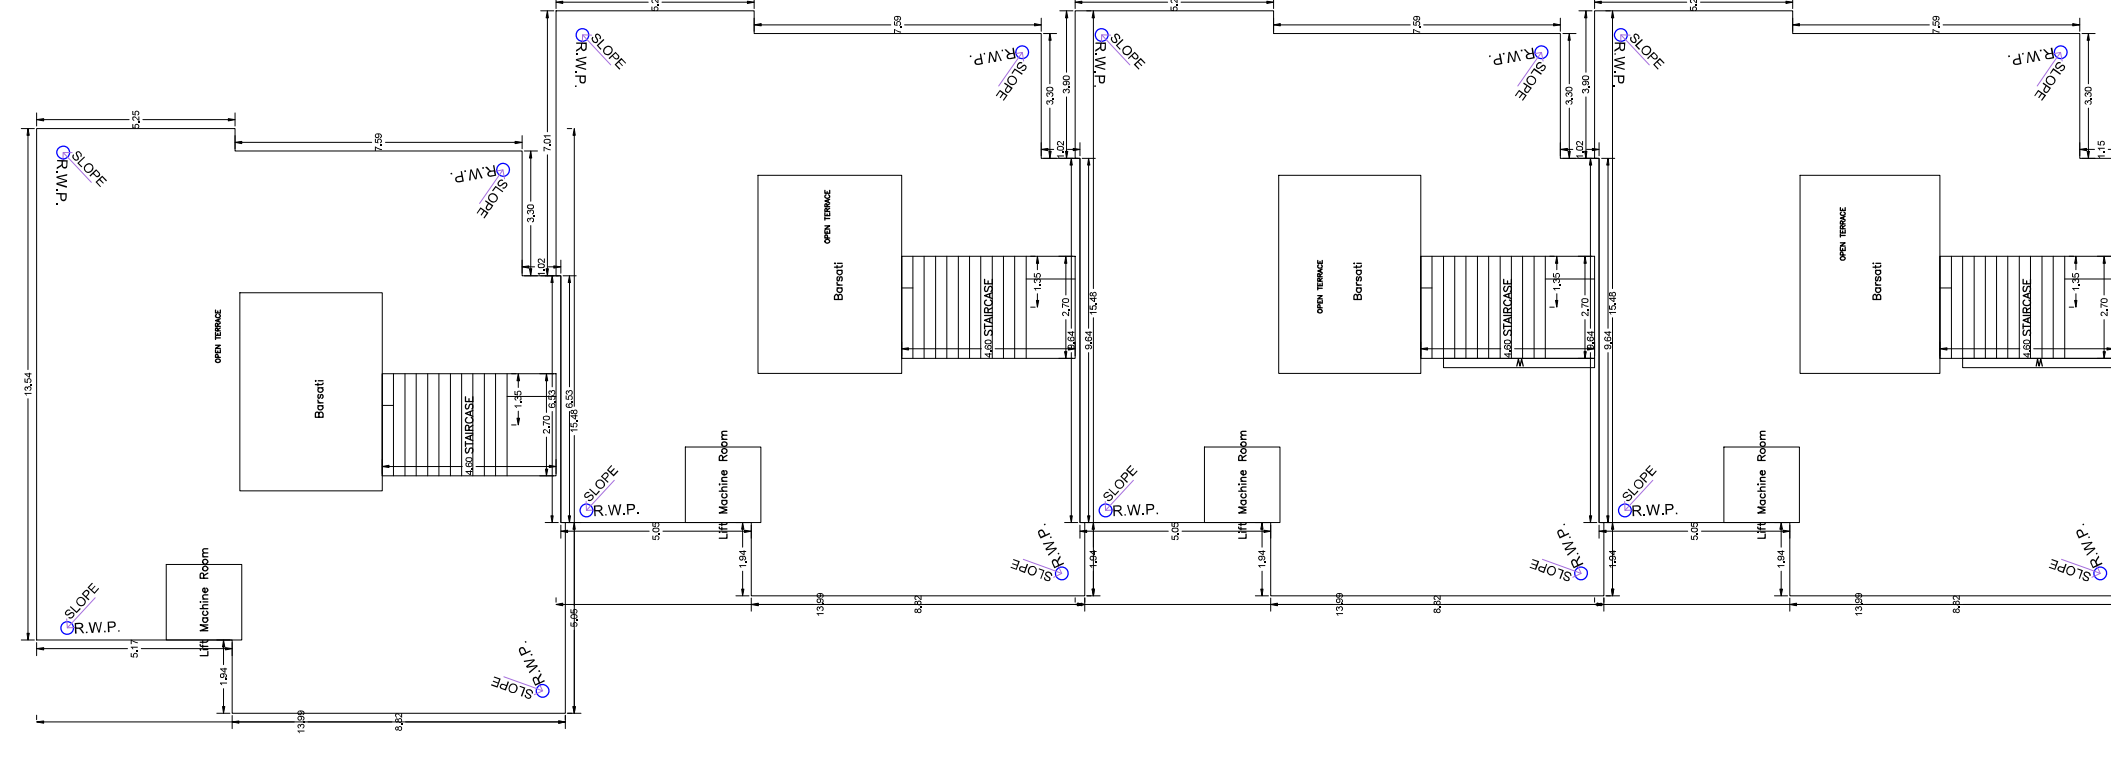


ERRACE FLOOR PLAN
(9CM F 1:100)

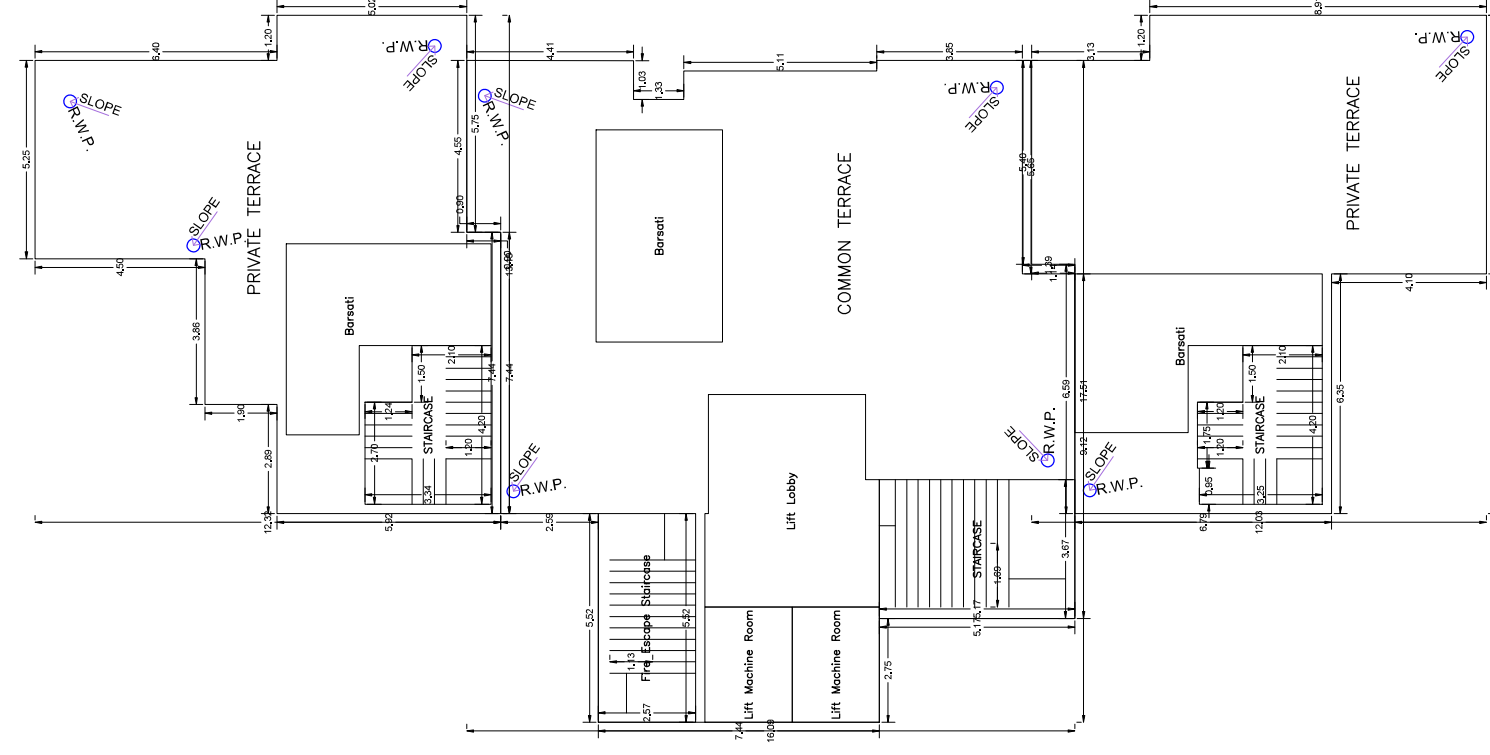

ERRACE FLOOR PLAN
(9CM F 1:100)

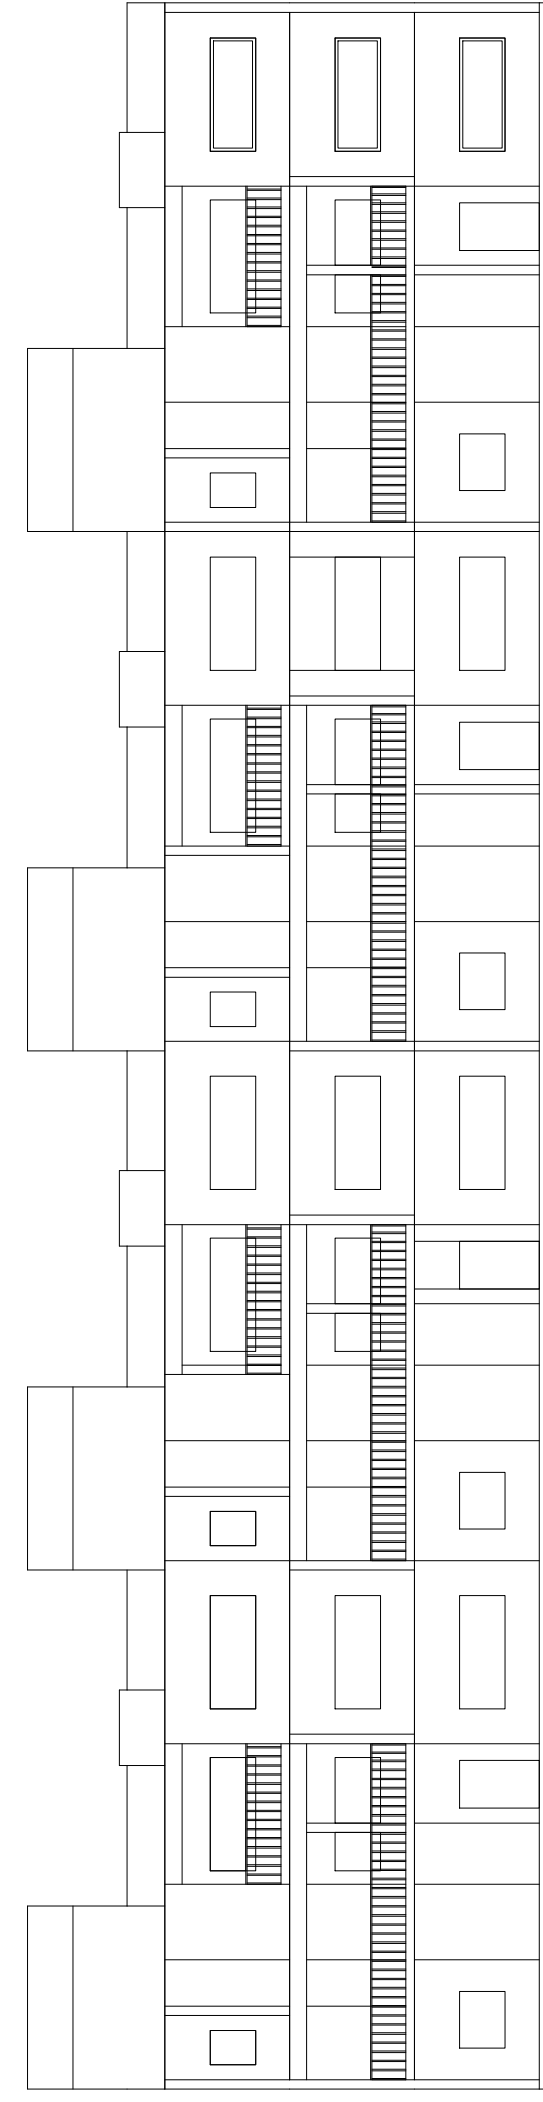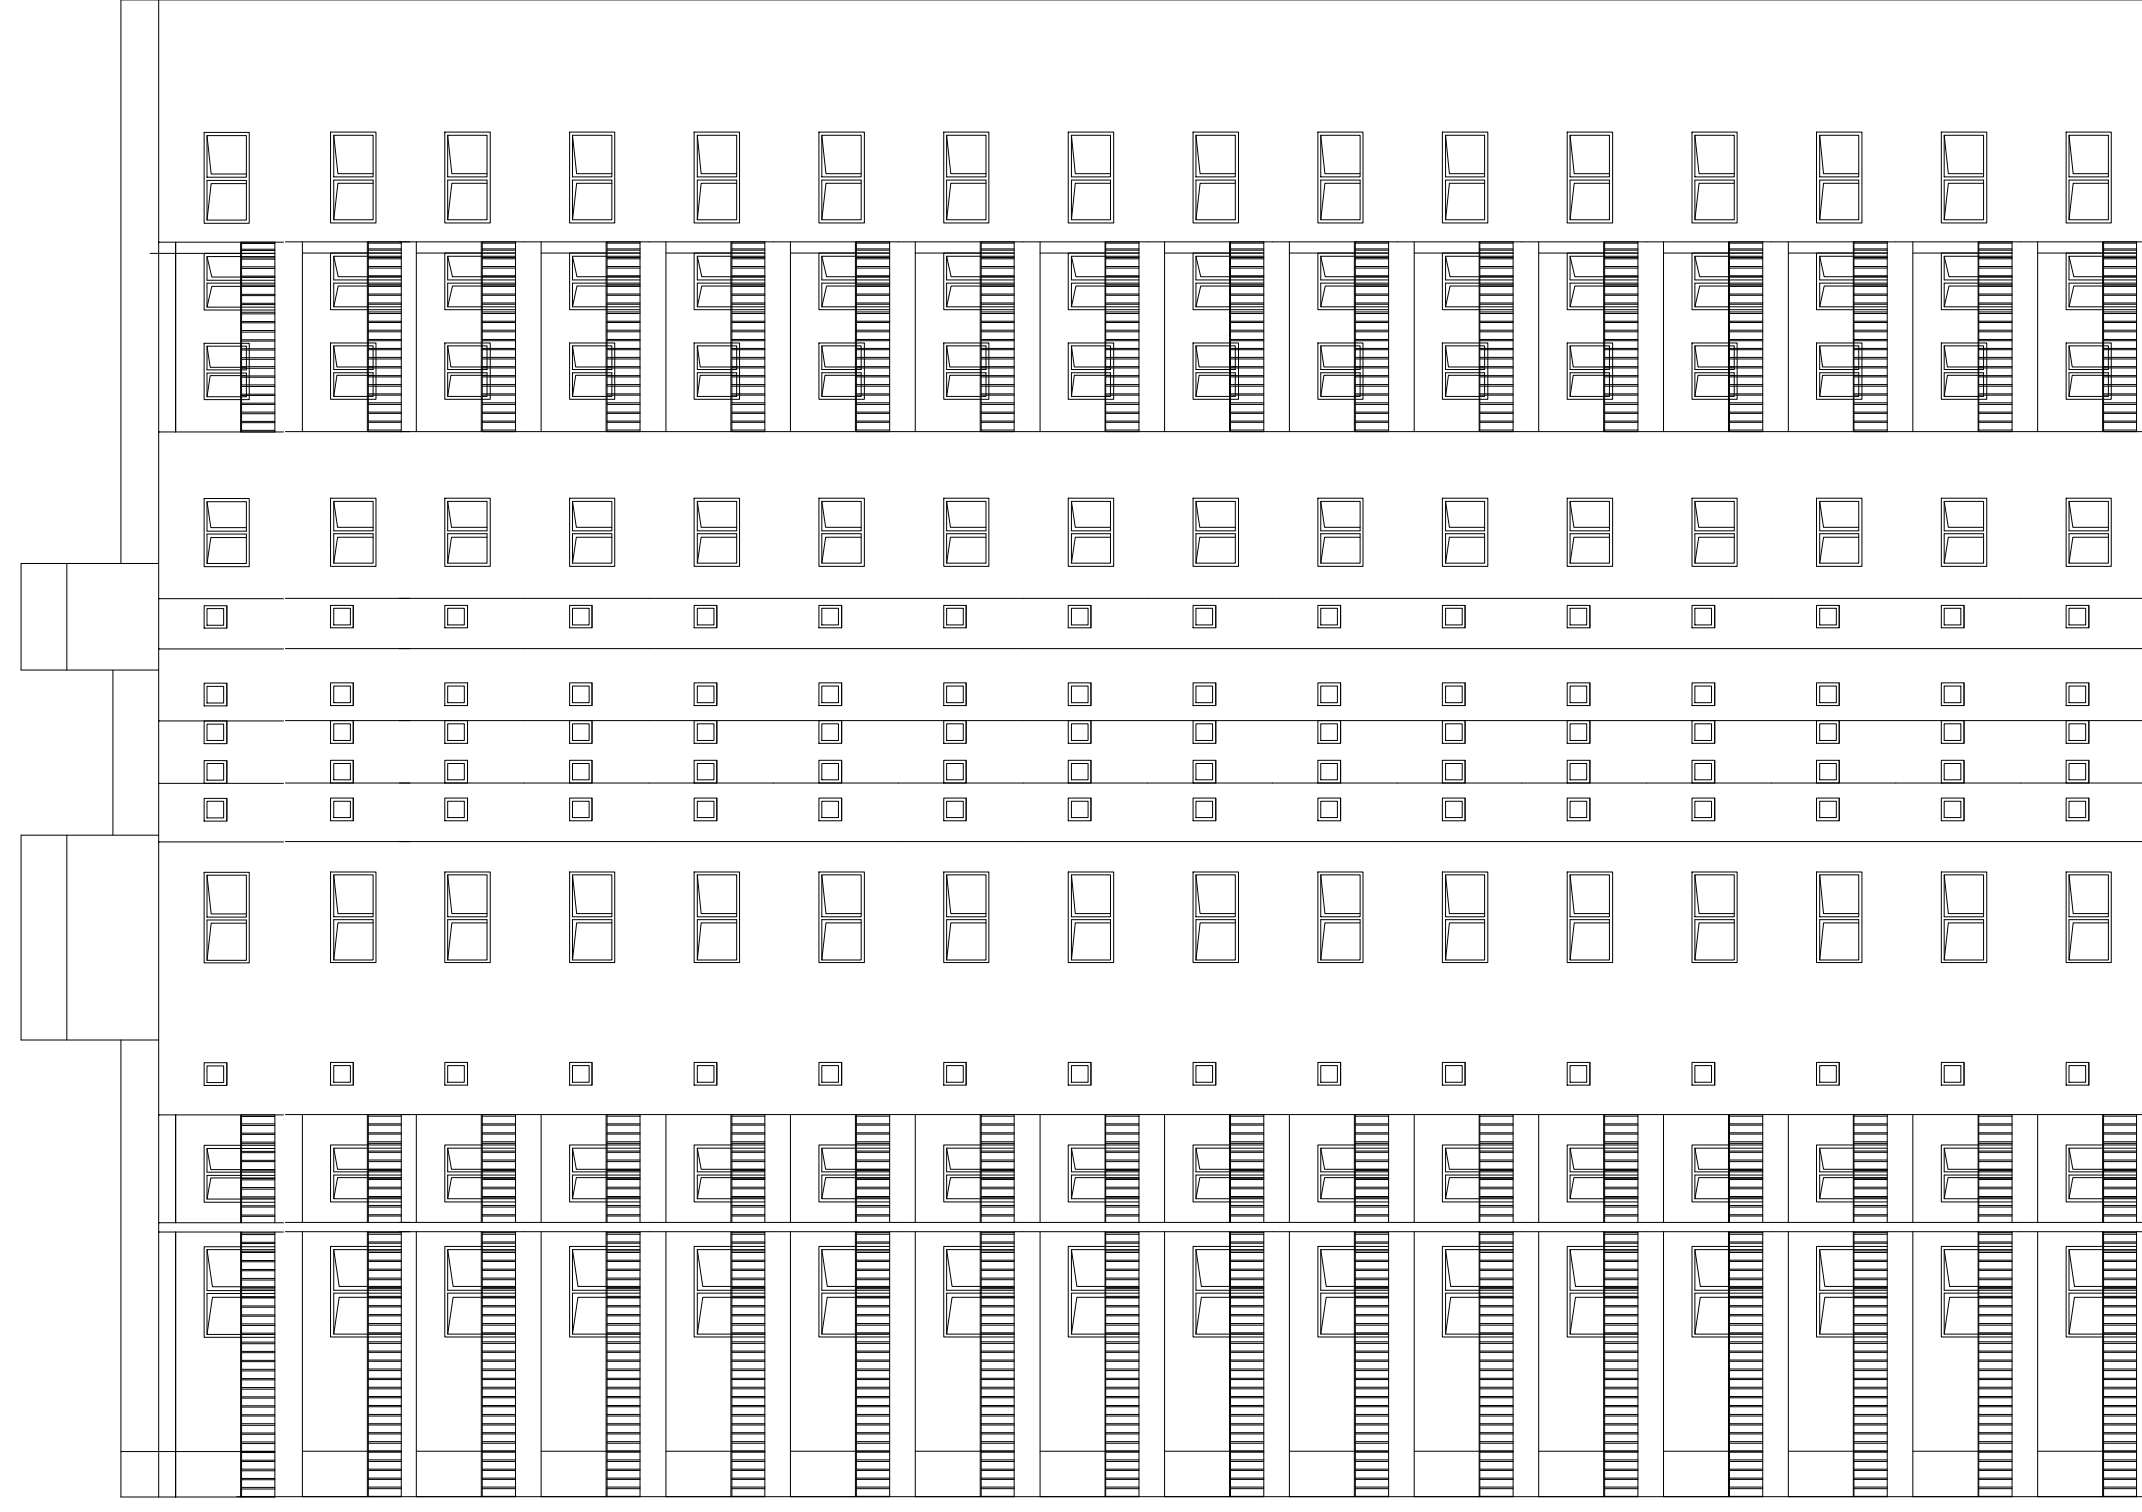

FRONT ELEVATION
BLOCK-B

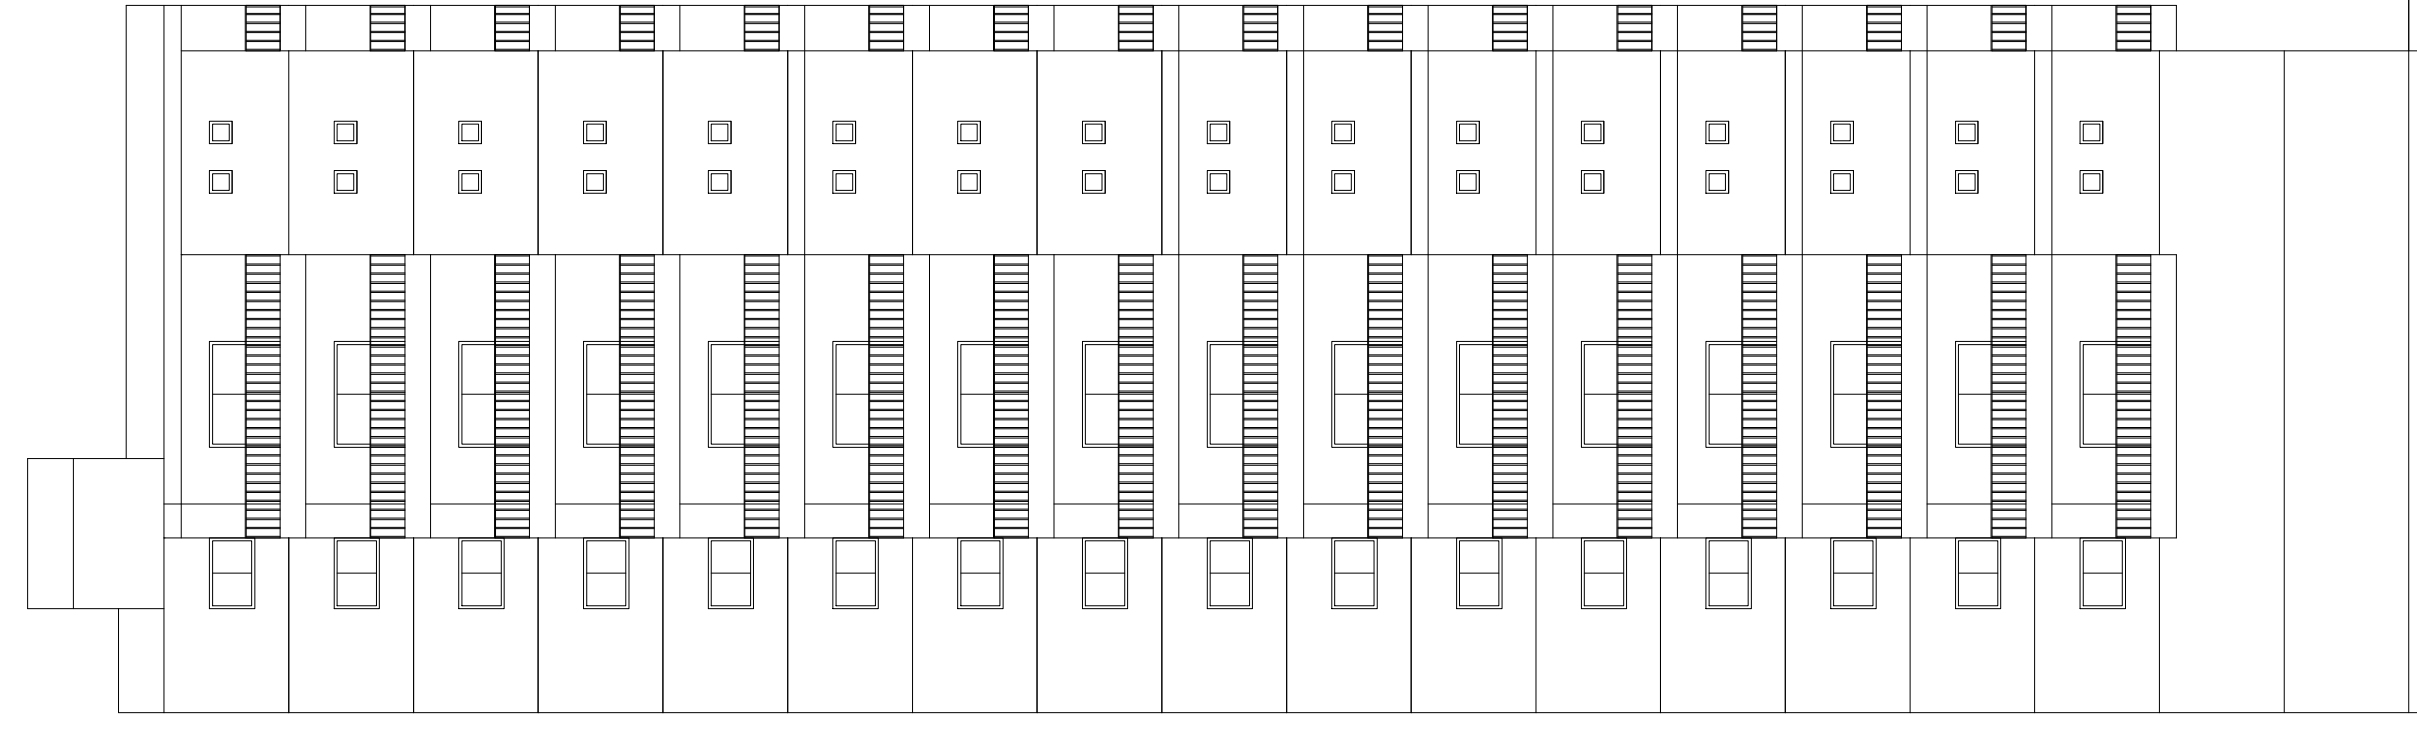

SIDE ELEVATION
BLOCK-B

[illegible]