Project Title :KKC TAMOLIA

DATE 13-04-2023
SHEET NO. 1

Proposal Basic Information

Proposal File No.	SKDYGH0030/20322/REV1
Owner Name	KAMINI KAUSHAL CONSTRUCTION
Khata No	150
Plot No	743, 744, 745
Village Name	TAMOLIA
Use	Residential
SubUse	Group Housing

AREA STATEMENT SARANDLA KHARSAWAN ZILA PARISHAD	VERSION NO.: 1.0.66	
	VERSION DATE: 16/10/2020	
PROJECT DETAIL:		
Region: JHARKHAND URBAN	Plot Use: Residential	
District: SARANDLA (SARANDLA)	Plot SubUse: Group Housing	
Authority: SARANDLA KHARSAWAN ZILA PARISHAD	PlotNearby/ReligiousStructure: NA	
Inward_No: SKDYGH0030/20322/REV1	Plot/Sub/Plot No: 743, 744, 745	
Application Type: General Proposal	North: Plot No. - OTHERS PLOT	
Proposal Type: Group Development Project	South: Plot No. - OTHERS PLOT	
Nature of Development: Revision	East: Road Width - 9.2	
Revise Case Type: Before 10th Sept 2004	West: Plot No. - OTHERS PLOT	
AREA DETAILS:		SQ.MT.
AREA OF PLOT (Minimum)	(A)	5548.43
NET AREA OF PLOT (Gross Plot Area - Deduction from Gross Plot area)	(A-Deductions)	5548.43
Deduction for Balance Plot Area(from Gross Plot Area)		
Common Plot		651.85
Total:		651.85
BALANCE AREA OF PLOT(Net Plot Area - Recreational/Amenity space)	(A-Deductions)	4896.58
PLOT AREA FOR COVERAGE(Net Plot Area)	(A-Deductions)	5548.43
Plot Area for FAR (Net Plot Area + Road/Widening Area)	(A-Deductions)	5548.43
COVERAGE CHECK		
Permissible Coverage area (35.00 %)		1941.95
Proposed Coverage Area (28.51 %)		1582.89
Total Proj. Coverage Area (28.51 %)		1570.89
Balance coverage area (6.49 %)		371.06
FAR CHECK		
Perm. FAR Area (3.000)		16645.29
Total Perm. FAR area		16645.29
Residential FAR		13563.73
Commercial FAR		74.34
Special FAR		39.53
Proposed FAR Area		13729.59
Total Proposed FAR Area		13729.59
Consumed FAR (Factor)		2.47
Balance FAR Area		2915.71
Total Proposed BuiltUp Area		19610.72
ARCHITECT (Regd)		AJAY PRASAD SINHA
ENGGINEER (Regd)		
SUPERVISOR (Regd)		
OWNER (Regd)		KAMINI KAUSHAL CONSTRUCTION
DEVELOPMENT AUTHORITY		LOCAL BODY

COLOR INDEX
- PLOT BOUNDARY
- ABUTTING ROAD
- PROPOSED CONSTRUCTION
- COMMON PLOT
- EXISTING(NO WORK)
- EXISTING (To be retained)
- EXISTING (To be demolished)

Buildingwise Floor FAR Details

Floor Name	Building Name: A (ARAKU)		Building Name: SINDHU I AND II (SINDHU I AND II)		Total	
	Proposed Built Up Area (Sq.mt.)	Proposed FAR Area (Sq.mt.)	Proposed Built Up Area (Sq.mt.)	Proposed FAR Area (Sq.mt.)	Total Proposed Built Up Area (Sq.mt.)	Total FAR Area (Sq.mt.)
Basement Floor	3611.93	414.3	0.00	0.00	3611.93	414.3
Ground Floor	774.51	79.23	796.38	45.23	1570.89	124.46
First Floor	830.46	791.27	772.64	733.26	1603.10	1524.53
Second Floor	830.46	791.27	773.64	713.63	1603.10	1504.90
Third Floor	830.46	791.27	773.64	713.63	1603.10	1504.90
Fourth Floor	830.46	791.27	773.64	713.63	1603.10	1504.90
Fifth Floor	830.46	791.27	772.64	713.63	1603.10	1504.90
Sixth Floor	830.46	791.27	772.64	713.63	1603.10	1504.90
Seventh Floor	830.46	791.27	772.64	713.63	1603.10	1504.90
Eighth Floor	830.46	791.27	772.64	713.63	1603.10	1504.90
Ninth Floor	830.46	791.27	772.64	713.63	1603.10	1504.90
Terrace Floor	0.00	0.00	0.00	0.00	0.00	0.00
Total:	11960.06	7262.09	7750.14	6487.53	19610.72	13729.62

Building USE/SUBUSE Details

Building Name	Building Use	Building SubUse	Building Structure
A (ARAKU)	Residential	Group Housing	Multistoried
SINDHU I AND II (SINDHU I AND II)	Residential	Group Housing	Multistoried

Required Parking(Table 7a)

Building Name	Type	SubUse	Area (Sq.mt.)	Units		Car			Visitors Car			Two/Wheeler		
				Reqd.	Prop.	Reqd./Unit	Reqd.	Prop.	Reqd./Unit	Reqd.	Prop.	Reqd./Unit	Reqd.	Prop.
A (ARAKU)	Commercial	Retail Shop	>0	50	50.24	1	1	-	-	-	-	-	1	-
			>0	50	50.24	-	-	-	-	-	-	1	1	-
	Public Utility	Health Facility	>0	300	9.35	1	1	-	-	-	-	-	1	-
			>0	400	9.35	-	-	-	-	-	-	1	1	-
	Hazardous	Sewage Treatment Plant	>0	400	4.99	1	1	-	-	-	-	-	-	-
			>0	400	4.99	-	-	-	-	-	-	1	1	-
	Assembly	Gymnasia	>0	25	-	1	1	-	-	-	-	-	-	-
			>0	25	-	1	1	-	-	-	-	-	-	-
		Community Hall	>0	25	-	1	1	-	-	-	-	-	-	-
			>0	25	-	1	1	-	-	-	-	-	-	-
	Residential	Group Housing	0 - 140	1	72.00	1	72	-	-	-	-	-	-	-
			> 140.0	1	-	-	-	-	-	-	-	-	-	-
			0.0 - 30	1	-	-	-	-	-	-	-	-	-	-
			0.0 - 30	1	-	-	-	-	-	-	-	-	-	-
			30.01 - 60	1	-	1	-	-	-	-	-	-	-	-
			30.01 - 60	1	-	-	-	-	-	-	-	1	-	-
			0 - 140	1	72.00	-	-	-	1	8	-	-	-	-
			> 140.0	1	-	-	-	-	1	-	-	-	-	-
			0.0 - 30	1	-	-	-	-	1	-	-	-	-	-
			30.01 - 60	1	-	-	-	-	1	-	-	-	-	-
SINDHU I AND II (SINDHU I AND II)	Residential	Group Housing	0 - 140	1	72.00	1	72	-	-	-	-	-	-	-
			> 140.0	1	-	1	-	-	-	-	-	-	-	-
			0.0 - 30	1	-	1	-	-	-	-	-	-	-	-
			0.0 - 30	1	-	-	-	-	-	-	-	-	-	-
			30.01 - 60	1	-	1	-	-	-	-	-	-	-	-
			30.01 - 60	1	-	-	-	-	-	-	-	1	-	-
			0 - 140	1	72.00	-	-	-	1	8	-	-	-	-
			> 140.0	1	-	-	-	-	1	-	-	-	-	-
			0.0 - 30	1	-	-	-	-	1	-	-	-	-	-
			30.01 - 60	1	-	-	-	-	1	-	-	-	-	-
	Total:			-	-	-	149	163	-	16	16	-	3	70

Parking Check (Table 7b)

Vehicle Type	Reqd.		Prop.	
	No.	Area	No.	Area
Car	-	-	163	2037.50
Total Car	149	1862.50	163	2037.50
Visitor's Car Parking	-	-	16	200.00
Total Visitor Parking	16	200.00	16	200.00
Two/Wheeler	-	-	70	140.00
Total Two/Wheeler	3	6.00	70	140.00
Other Parking	-	-	-	2478.42
Total:	2068.50			4995.92

FAR & Tenement Details (Table 4c-1)

Building	No. of Same Bldg	Gross Built Up Area (Sq.mt.)	Deductions From Gross BUA(Area in Sq.mt.)	Total Built Up Area (Sq.mt.)	Deductions (Area in Sq.mt.)				Proposed FAR Area (Sq.mt.)					Add Area in FAR (Sq.mt.)	Total FAR Area (Sq.mt.)	Total Consumed Additional FAR Area (Sq.mt.)	Tenn (No.)
			Cutout		StairCase	Lift	Balcony	Parking	Resi.	Commercial	Assembly	Public Utility	Hazardous	Stair			
A (ARAKU)	1	11992.40	89.82	11860.58	170.88	109.30	148.50	4126.82	7121.43	16.24	25.59	9.35	4.99	54.36	7242.09	7242.09	77
SINDHU I AND II (SINDHU I AND II)	1	8077.65	327.51	7750.14	220.50	159.97	157.04	729.10	6442.30	0.00	0.00	0.00	0.00	21.90	6487.53	6487.53	72
Grand Total:	2	20028.05	417.33	19610.72	391.38	269.27	305.54	4855.92	13563.73	16.24	25.59	9.35	4.99	82.86	13729.62	13729.62	149

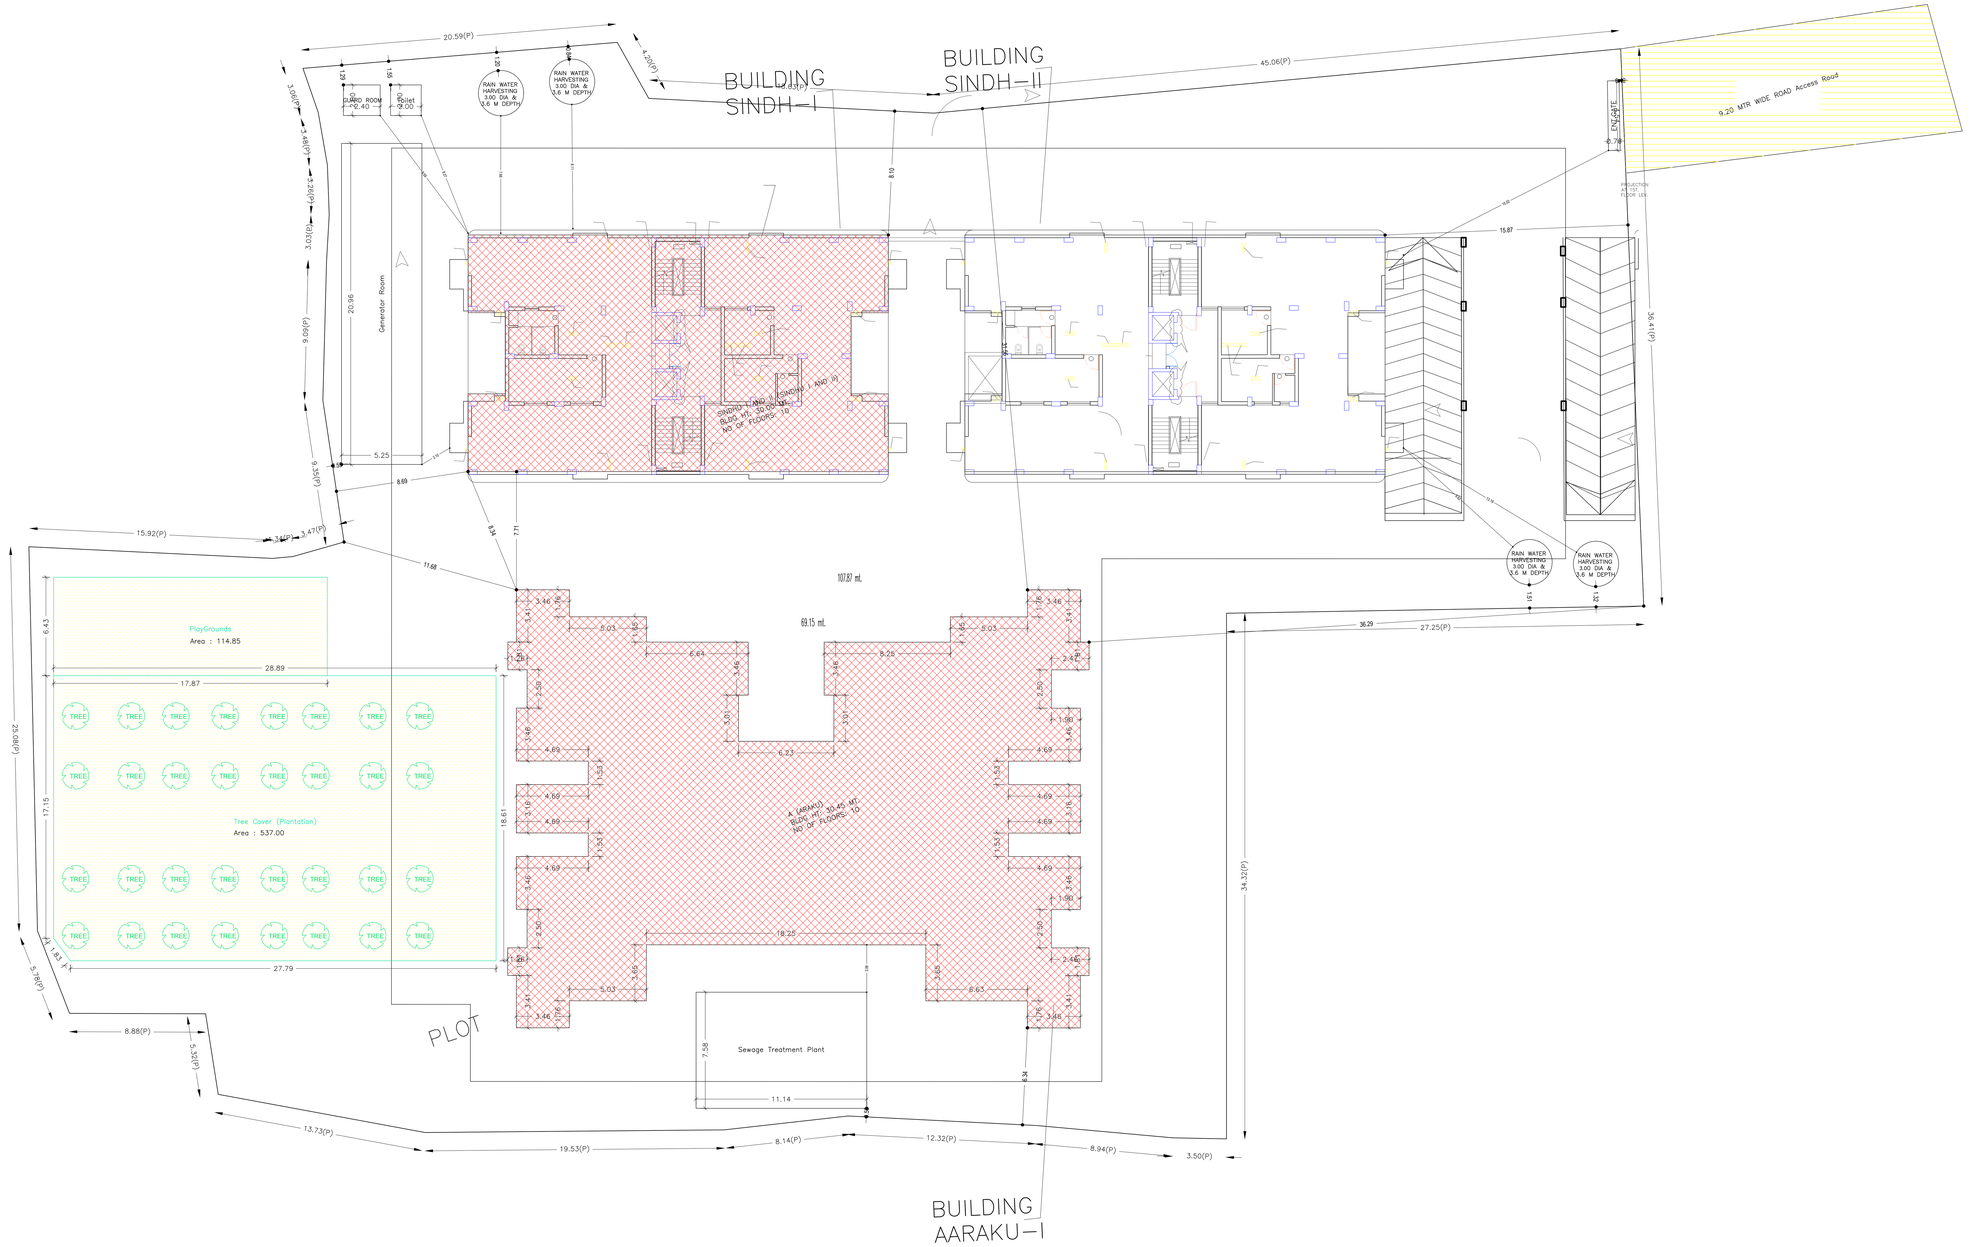

SITE PLAN

LTP NAME AND SIGNATURE	STRUCTURAL ENGS NAME AND SIGNATURE	BUILDER NAME AND SIGNATURE	DIGITAL SIGNATURE
AJAY PRASAD SINHA SKDYENG/0013/2021			

Digitally signed by: PRAVEEN KUMAR RAI
Organisation: Name: 2029
Organization: Personal

ISO_full_bleed_2A0_(1189.00_x_1682.00_MM)

This is system generated MAP. No need to Physically Signed.

Project Title :KKC TAMOLIA

DATE	13-04-2023
SHEET NO.	2

Proposal Basic Information

Proposal File No.	SK/GH/H0030/20322/REV1
Owner Name	KAMINI KAUSHAL CONSTRUCTION
Khata No	150
Plot No	743, 744, 745
Village Name	TAMOLIA
Use	Residential
SubUse	Group Housing

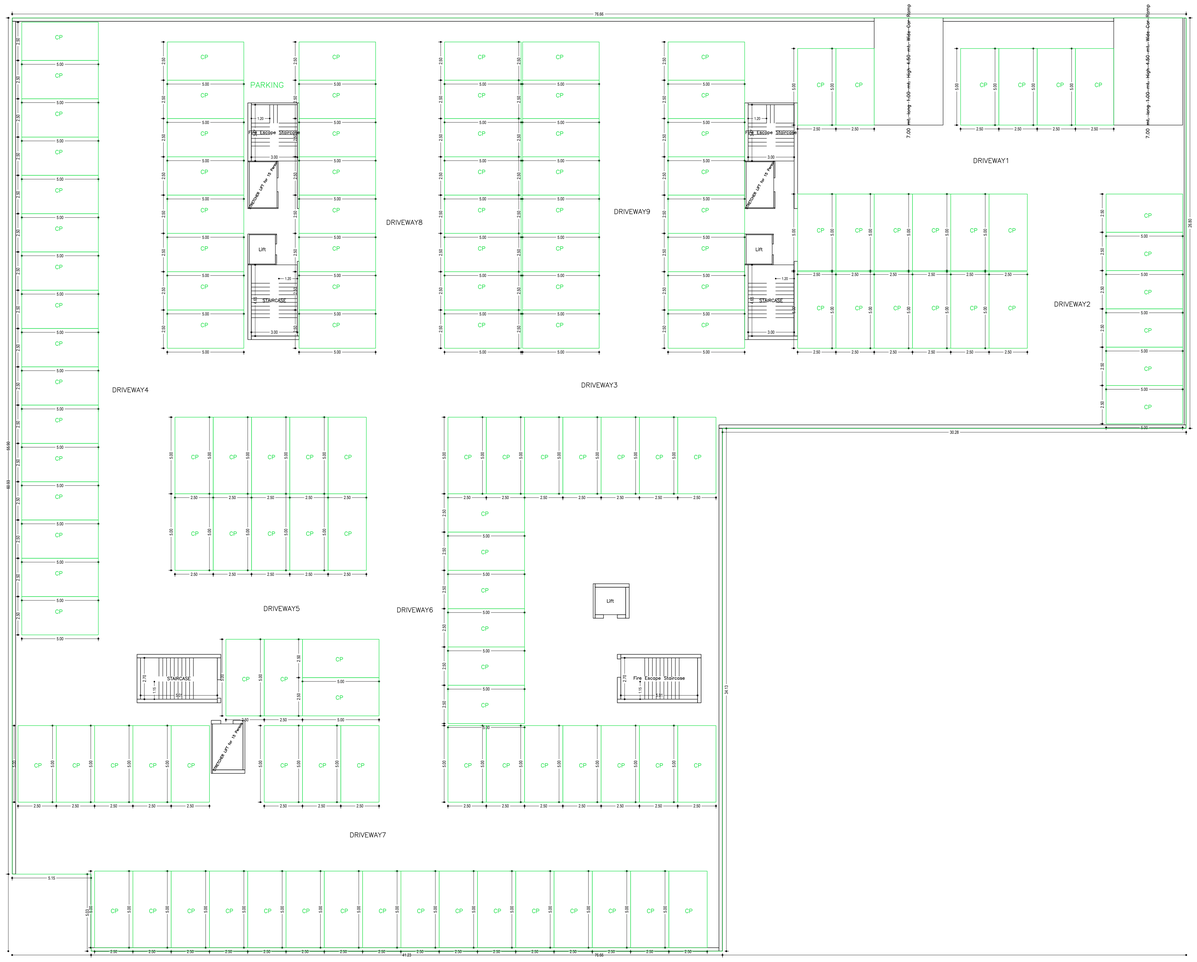

BASEMENT FLOOR PLAN
(SCALE 1:100)

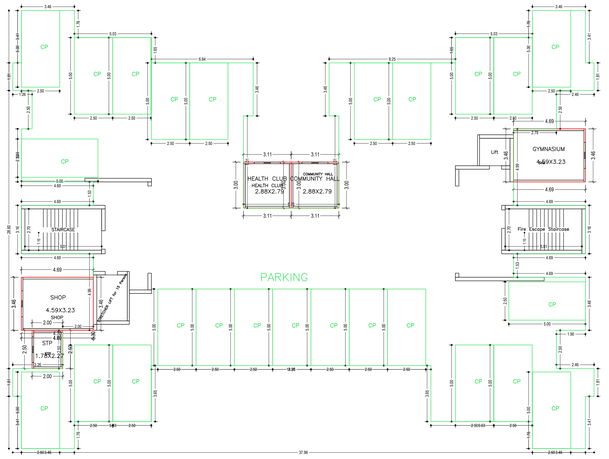

GROUND FLOOR PLAN
(Proposed)
(SCALE 1:100)

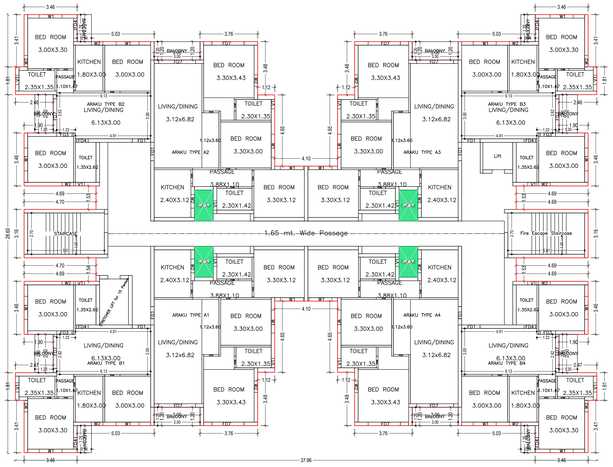

FIRST FLOOR PLAN
(Proposed)
(SCALE 1:100)

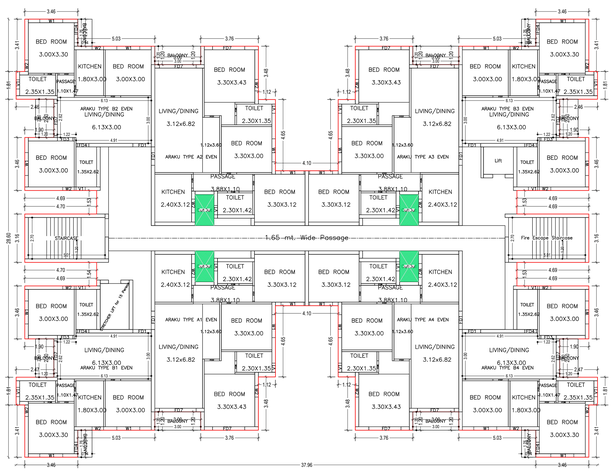

TYPICAL – 2, 4, 6 & 8 FLOOR PLAN
(Proposed)
(SCALE 1:100)

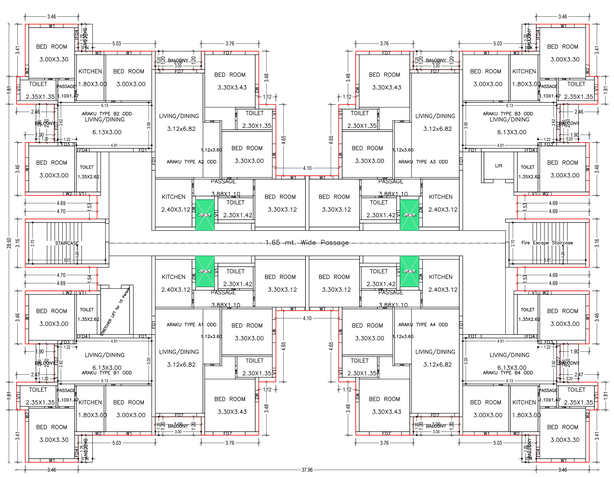

TYPICAL – 3, 5, 7 & 9 FLOOR PLAN
(Proposed)
(SCALE 1:100)

Building :A (ARAKU)

Floor Name	Gross Building Area	Deductions From Gross BUA(Area in Sq.mt.)	Total Built Up Area (Sq.mt.)	Deductions (Area in Sq.mt.)				Proposed FAR Area (Sq.mt.)						Add: Area in FAR (Sq.mt.)	Total FAR (Area (Sq.mt.)	Total Consumed Additional FAR (Area (Sq.mt.)	Tent (No.)
		Colmn		Stair/Case	Lift	Balcony	Parking	Resi.	Commercial	Assembly	Public Utility	Hazardous	Stair				
Basement Floor	3611.93	0.00	3611.93	35.58	26.86	0.00	3445.07	0.00	0.00	0.00	0.00	0.00	0.00	41.43	41.43	41.43	00
Ground Floor	774.51	0.00	774.51	13.53	0.00	0.00	681.75	0.00	16.24	25.59	9.35	4.99	13.53	79.23	79.23	79.23	05
First Floor	840.44	9.98	830.46	13.53	9.16	16.50	0.00	791.27	0.00	0.00	0.00	0.00	0.00	791.27	791.27	791.27	08
Second Floor	840.44	9.98	830.46	13.53	9.16	16.50	0.00	791.27	0.00	0.00	0.00	0.00	0.00	791.27	791.27	791.27	08
Third Floor	840.44	9.98	830.46	13.53	9.16	16.50	0.00	791.27	0.00	0.00	0.00	0.00	0.00	791.27	791.27	791.27	08
Fourth Floor	840.44	9.98	830.46	13.53	9.16	16.50	0.00	791.27	0.00	0.00	0.00	0.00	0.00	791.27	791.27	791.27	08
Fifth Floor	840.44	9.98	830.46	13.53	9.16	16.50	0.00	791.27	0.00	0.00	0.00	0.00	0.00	791.27	791.27	791.27	08
Sixth Floor	840.44	9.98	830.46	13.53	9.16	16.50	0.00	791.27	0.00	0.00	0.00	0.00	0.00	791.27	791.27	791.27	08
Seventh Floor	840.44	9.98	830.46	13.53	9.16	16.50	0.00	791.27	0.00	0.00	0.00	0.00	0.00	791.27	791.27	791.27	08
Eighth Floor	840.44	9.98	830.46	13.53	9.16	16.50	0.00	791.27	0.00	0.00	0.00	0.00	0.00	791.27	791.27	791.27	08
Ninth Floor	840.44	9.98	830.46	13.53	9.16	16.50	0.00	791.27	0.00	0.00	0.00	0.00	0.00	791.27	791.27	791.27	08
Terrace Floor	0.00	0.00	0.00	0.00	0.00	0.00	0.00	0.00	0.00	0.00	0.00	0.00	0.00	0.00	0.00	0.00	00
Total	11950.40	89.82	11860.58	170.88	109.30	148.50	4126.82	7121.43	16.24	25.59	9.35	4.99	54.96	7242.09	7242.09	7242.09	77
Total Number of Same Buildings	1																
Total	11950.40	89.82	11860.58	170.88	109.30	148.50	4126.82	7121.43	16.24	25.59	9.35	4.99	54.96	7242.09	7242.09	7242.09	77

SCHEDULE OF DOOR:

BUILDING NAME	NAME	LENGTH	HEIGHT	NOS
A (ARAKU)	FD6	0.75	2.10	72
A (ARAKU)	FD5	0.75	2.10	108
A (ARAKU)	FD3	0.90	2.10	72
A (ARAKU)	FD2	1.00	2.10	36
A (ARAKU)	FD1	1.50	2.10	36
A (ARAKU)	FD	1.20	2.10	72
A (ARAKU)	FD01	2.40	2.40	36
A (ARAKU)	FD7	2.10	2.10	72
A (ARAKU)	FD1	2.40	2.10	36

SCHEDULE OF WINDOW/VENTILATION:

BUILDING NAME	NAME	LENGTH	HEIGHT	NOS
A (ARAKU)	V1	3.60	1.05	144
A (ARAKU)	W2	0.75	1.20	144
A (ARAKU)	W3	0.90	1.20	36
A (ARAKU)	W1	1.50	1.20	180

Balcony Calculations Table

FLOOR	SIZE	AREA	TOTAL AREA
FIRST FLOOR PLAN	1.20 X 2.50 X 4 X 1	12.00	33.00
	0.84 X 1.77 X 4 X 1	6.60	
	1.20 X 3.00 X 4 X 1	14.40	
TYPICAL -2, 4, 6 & 8 FLOOR PLAN	1.20 X 2.50 X 4 X 4	48.00	132.00
	0.84 X 1.77 X 4 X 4	26.40	
	1.20 X 3.00 X 4 X 4	57.60	
TYPICAL -3, 5, 7 & 9 FLOOR PLAN	1.20 X 2.50 X 4 X 4	48.00	132.00
	0.84 X 1.77 X 4 X 4	26.40	
	1.20 X 3.00 X 4 X 4	57.60	
Total			297.00

UnitBUA Table for Building :A (ARAKU)

FLOOR	Name	UnitBUA Type	UnitBUA Area	Carpet Area	No. of Rooms	No. of Tenement
GROUND FLOOR PLAN	COMMUNITY HALL	Public Utility Area	9.35	8.20	1	5
	GYM	Public Utility Area	16.24	15.01	1	
	HEALTH CLUB	Public Utility Area	9.35	8.20	1	
	SHOP	SHOP	16.24	15.01	1	
	STP	OTHER	4.99	4.22	1	
FIRST FLOOR PLAN	ARAKU TYPE A1	FLAT	94.03	79.30	8	8
	ARAKU TYPE A2	FLAT	94.03	79.30	8	
	ARAKU TYPE A3	FLAT	94.03	79.30	8	
	ARAKU TYPE A4	FLAT	94.03	79.30	8	
	ARAKU TYPE B1	FLAT	75.35	61.29	8	
	ARAKU TYPE B2	FLAT	75.35	61.29	8	
	ARAKU TYPE B3	FLAT	75.35	61.29	8	
TYPICAL -2, 4, 6 & 8 FLOOR PLAN	ARAKU TYPE A1 EVEN	FLAT	94.03	79.30	8	32
	ARAKU TYPE A2 EVEN	FLAT	94.03	79.30	8	
	ARAKU TYPE A3 EVEN	FLAT	94.03	79.30	8	
	ARAKU TYPE A4 EVEN	FLAT	94.03	79.30	8	
	ARAKU TYPE B2 EVEN	FLAT	75.35	61.29	8	
	ARAKU TYPE B3 EVEN	FLAT	75.35	61.29	8	
	ARAKU TYPE B4 EVEN	FLAT	75.35	61.29	8	
	ARAKU TYPE A1 ODD	FLAT	94.03	79.30	8	
	ARAKU TYPE A2 ODD	FLAT	94.03	79.30	8	
	ARAKU TYPE A3 ODD	FLAT	94.03	79.30	8	
	ARAKU TYPE A4 ODD	FLAT	94.03	79.30	8	
	ARAKU TYPE B1 ODD	FLAT	75.35	61.29	8	
	ARAKU TYPE B2 ODD	FLAT	75.35	61.29	8	
	ARAKU TYPE B3 ODD	FLAT	75.35	61.29	8	
	ARAKU TYPE B4 ODD	FLAT	75.35	61.29	8	
Total		-	6153.76	5112.02	581	77

LTP NAME AND SIGNATURE	STRUCTURAL ENGS NAME AND SIGNATURE	BUILDER NAME AND SIGNATURE	DIGITAL SIGNATURE
AJAY PRASAD SINHA DK/PEN/0013/2021			

Digitally signed by: PRAVEEN KUMAR
Date: 2023.04.13 12:07:09 +05:30
Reason: Personal

ISO_full_bleed_2A0_(1189.00_x_1682.00_MM)

This is system generated MAP. No need to Physically Signed.

Project Title :KKC TAMOLIA

DATE	13-04-2023
SHEET NO.	3

Proposal Basic Information

Proposal File No.	SKDYGH0030/2022/REV1
Owner Name	KAMINI KAUSHAL CONSTRUCTION
Khata No	150
Plot No	743, 744, 745
Village Name	TAMOLIA
Use	Residential
SubUse	Group Housing

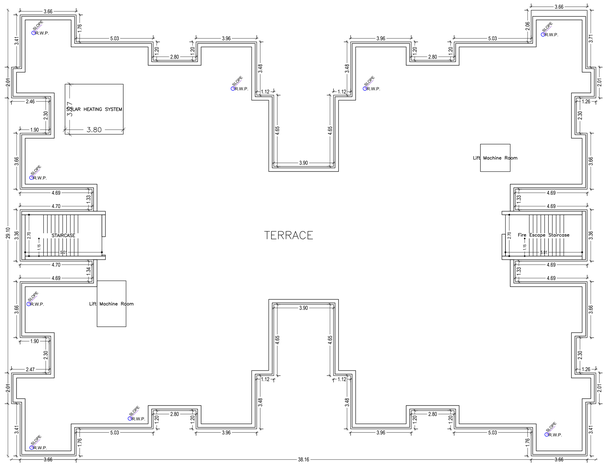

TERRACE FLOOR PLAN
(SCALE 1:100)

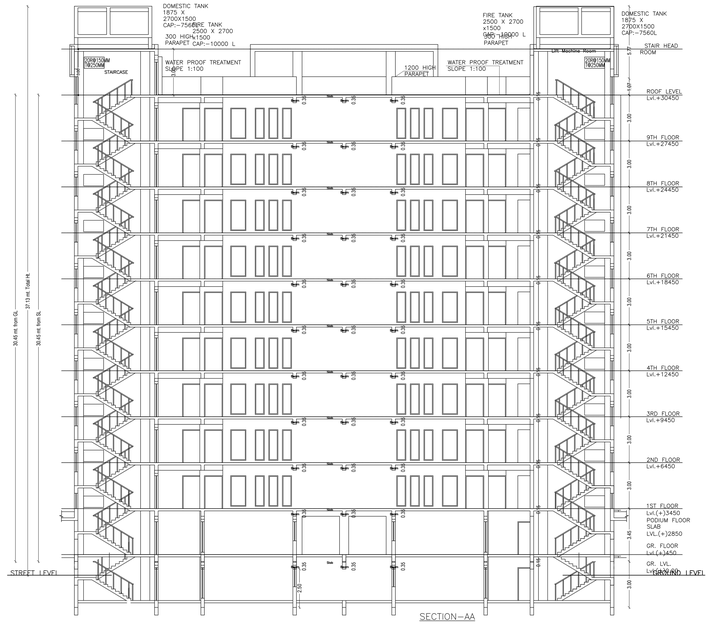

SECTION–AA

ELEVATION–A

SECTION–BB

LTP NAME AND SIGNATURE	STRUCTURAL ENGS NAME AND SIGNATURE	BUILDER NAME AND SIGNATURE	DIGITAL SIGNATURE
AJAY PRASAD SINHA SKDYENGG/013/2021			

This is system generated MAP. No need to Physically Signed.

Digitally signed by: PRAVEEN KUMAR
DN: c=IN, o=Personal, ou=NIC-CGO1, pseudonym=7E7C02F1, postalCode=110001, st=Delhi, serialNumber=ID:IN-DL-CGO-01-000001-2020-0001, cn=PRAVEEN KUMAR
Reason: I am the author of this document
Location: Your Signing Location here
Date: 2023.04.13 15:29:39 +05'30'
Foxit PDF Reader Version: 10.1.1
Organization: Personal

Project Title :KKC TAMOLIA

DATE	13-04-2023
SHEET NO.	4

Proposal Basic Information

Proposal File No.	SK/GH/H003/2022/REV1
Owner Name	KAMINI KAUSHAL CONSTRUCTION
Khata No	150
Plot No	743, 744, 745
Village Name	TAMOLIA
Use	Residential
Sub Use	Group Housing

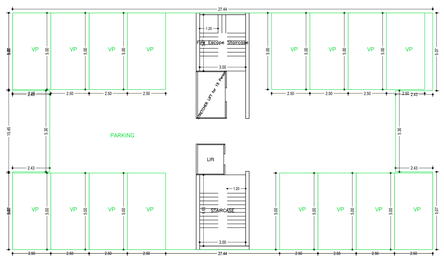

GROUND FLOOR PLAN
(SCALE 1:100)

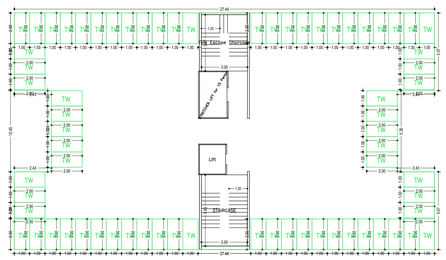

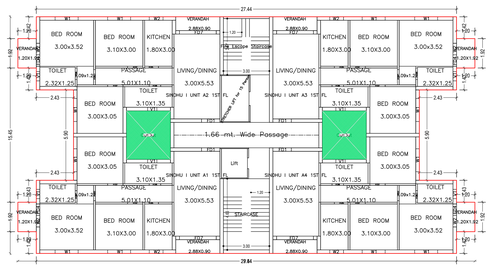

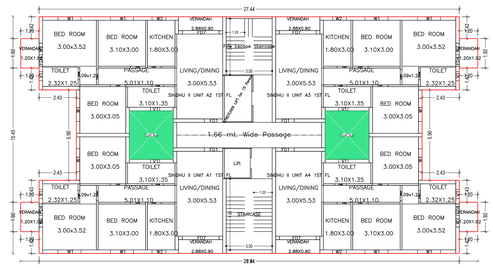

FIRST FLOOR PLAN
(Proposed)
(SCALE 1:100)

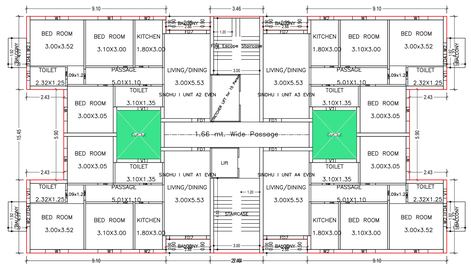

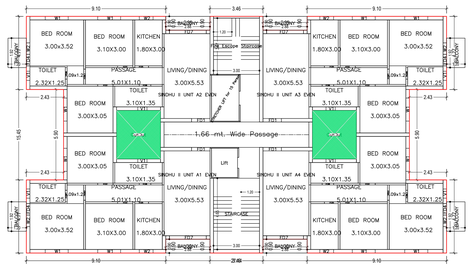

TYPICAL – 2, 4, 6& 8 FLOOR PLAN
(Proposed)
(SCALE 1:100)

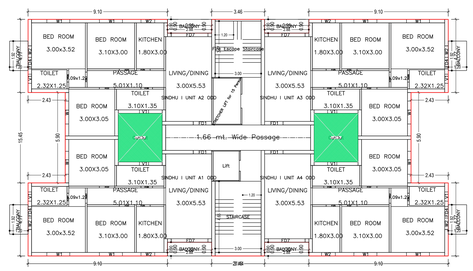

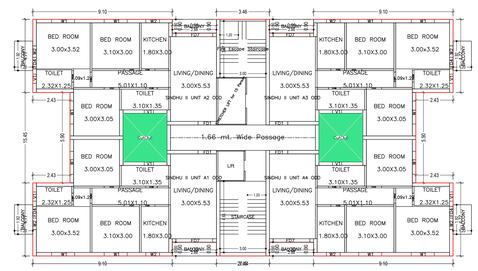

TYPICAL – 3, 5, 7& 9 FLOOR PLAN
(Proposed)
(SCALE 1:100)

Building :SINDHU I AND II (SINDHU I AND II)

Floor Name	Gross Bulitup Area	Deductions From Gross Bulit Area (Sq.mt.)	Total Built Up Area (Sq.mt.)	Deductions (Area in Sq.mt.)					Proposed FAR Area (Sq.mt.)	Add Area in FAR. (Sq.mt.)	Total FAR Area (Sq.mt.)	Total Consumed Additional FAR Area (Sq.mt.)	Tnmt (No.)
		Cutout		StairCase	Lift	Balcony	Parking	Resi.	Stair				
Ground Floor	796.38	0.00	796.38	22.05	0.00	0.00	729.10	0.00	27.90	45.23	46.23	00	
First Floor	809.03	36.39	772.64	22.05	17.33	0.00	0.00	713.83	0.00	713.83	713.83	08	
Second Floor	809.03	36.39	772.64	22.05	17.33	19.63	0.00	713.83	0.00	713.83	713.83	08	
Third Floor	809.03	36.39	772.64	22.05	17.33	19.63	0.00	713.83	0.00	713.83	713.83	08	
Fourth Floor	809.03	36.39	772.64	22.05	17.33	19.63	0.00	713.83	0.00	713.83	713.83	08	
Fifth Floor	809.03	36.39	772.64	22.05	17.33	19.63	0.00	713.83	0.00	713.83	713.83	08	
Sixth Floor	809.03	36.39	772.64	22.05	17.33	19.63	0.00	713.83	0.00	713.83	713.83	08	
Seventh Floor	809.03	36.39	772.64	22.05	17.33	19.63	0.00	713.83	0.00	713.83	713.83	08	
Eighth Floor	809.03	36.39	772.64	22.05	17.33	19.63	0.00	713.83	0.00	713.83	713.83	08	
Ninth Floor	809.03	36.39	772.64	22.05	17.33	19.63	0.00	713.83	0.00	713.83	713.83	08	
Terrace Floor	0.00	0.00	0.00	0.00	0.00	0.00	0.00	0.00	0.00	0.00	0.00	00	
Total :	8077.85	327.51	7750.14	220.50	155.97	157.04	729.10	6442.30	27.90	6497.53	6497.53	72	
Total Number of Same Buildings	1												
Total :	8077.85	327.51	7750.14	220.50	155.97	157.04	729.10	6442.30	27.90	6497.53	6497.53	72	

SCHEDULE OF DOOR:

BUILDING NAME	NAME	LENGTH	HEIGHT	NOS
SINDHU I AND II (SINDHU I AND II)	FD6	0.75	2.10	144
SINDHU I AND II (SINDHU I AND II)	FD4	0.75	2.10	72
SINDHU I AND II (SINDHU I AND II)	FD5	0.90	2.10	72
SINDHU I AND II (SINDHU I AND II)	FD2	1.00	2.10	216
SINDHU I AND II (SINDHU I AND II)	FD1	1.20	2.10	72
SINDHU I AND II (SINDHU I AND II)	FD7	2.40	2.10	72

SCHEDULE OF WINDOW/VENTILATION:

BUILDING NAME	NAME	LENGTH	HEIGHT	NOS
SINDHU I AND II (SINDHU I AND II)	V1	0.60	1.05	144
SINDHU I AND II (SINDHU I AND II)	W2	0.75	1.20	72
SINDHU I AND II (SINDHU I AND II)	W2	0.90	1.20	72
SINDHU I AND II (SINDHU I AND II)	W1	1.50	1.20	216

Balcony Calculations Table

FLOOR	SIZE	AREA	TOTAL AREA
TYPICAL- 2, 4, 6& 8 FLOOR PLAN	0.90 X 2.85 X 8 X 4	83.25	157.12
	1.20 X 1.50 X 8 X 4	73.92	
TYPICAL- 3, 5, 7& 9 FLOOR PLAN	0.90 X 2.85 X 8 X 4	83.25	157.12
	1.20 X 1.50 X 8 X 4	73.92	
Total			314.24

UnitBUA Table for Building :SINDHU I AND II (SINDHU I AND II)

FLOOR	Name	UnitBUA Type	UnitBUA Area	Carpet Area	No. of Rooms	No. of Tenement	
FIRST FLOOR PLAN	SINDHU I UNIT A2 1ST FL	FLAT	80.14	71.90	10	8	72
	SINDHU I UNIT A3 1ST FL	FLAT	80.14	71.90	10		
	SINDHU I UNIT A1 1ST FL	FLAT	80.14	71.90	10		
	SINDHU I UNIT A4 1ST FL	FLAT	80.14	71.90	10		
TYPICAL- 2, 4, 6& 8 FLOOR PLAN	SINDHU I UNIT A2 EVEN	FLAT	80.14	67.00	8	32	
	SINDHU I UNIT A3 EVEN	FLAT	80.14	67.00	8		
	SINDHU I UNIT A1 EVEN	FLAT	80.14	67.00	8		
	SINDHU I UNIT A4 EVEN	FLAT	80.14	67.00	8		
	SINDHU II UNIT A2 EVEN	FLAT	80.14	67.00	8		
	SINDHU II UNIT A3 EVEN	FLAT	80.14	67.00	8		
	SINDHU II UNIT A1 EVEN	FLAT	80.14	67.00	8		
	SINDHU II UNIT A4 EVEN	FLAT	80.14	67.00	8		
TYPICAL- 3, 5, 7& 9 FLOOR PLAN	SINDHU I UNIT A2 ODD	FLAT	80.14	67.00	8	32	
	SINDHU I UNIT A3 ODD	FLAT	80.14	67.00	8		
	SINDHU I UNIT A1 ODD	FLAT	80.14	67.00	8		
	SINDHU I UNIT A4 ODD	FLAT	80.14	67.00	8		
	SINDHU II UNIT A2 ODD	FLAT	80.14	67.00	8		
	SINDHU II UNIT A3 ODD	FLAT	80.14	67.00	8		
	SINDHU II UNIT A1 ODD	FLAT	80.14	67.00	8		
	SINDHU II UNIT A4 ODD	FLAT	80.14	67.00	8		
Total :	-	-	5769.83	4843.09	592	72	

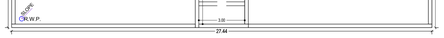

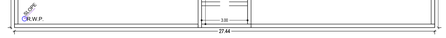

TERRACE FLOOR PLAN
(SCALE 1:100)

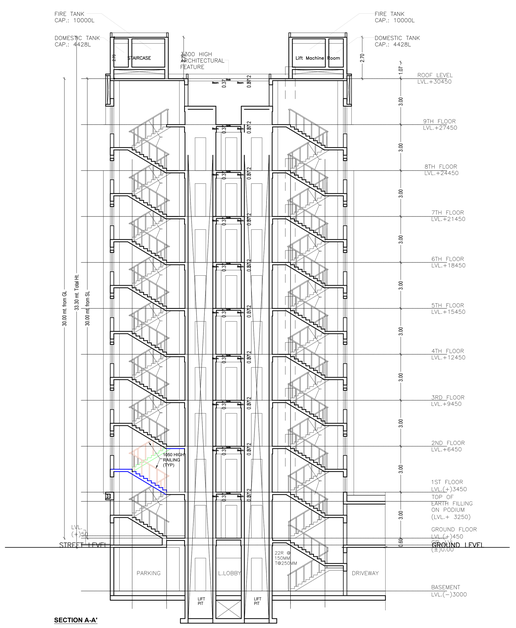

SECTION A-A'

ELEVATION - A

ELEVATION - B

LTP NAME AND SIGNATURE	STRUCTURAL ENGS NAME AND SIGNATURE	BUILDER NAME AND SIGNATURE	DIGITAL SIGNATURE
AJAY PRASAD SINHA SK/GH/ENG/0013/2021			

This is system generated MAP. No need to Physically Signed.

ISO_full_bleed_2A0_(1189.00_x_1682.00_MM)