Project Title :MORIAS INFRASTRUCTURE PVT. LTD.

SITE PLAN

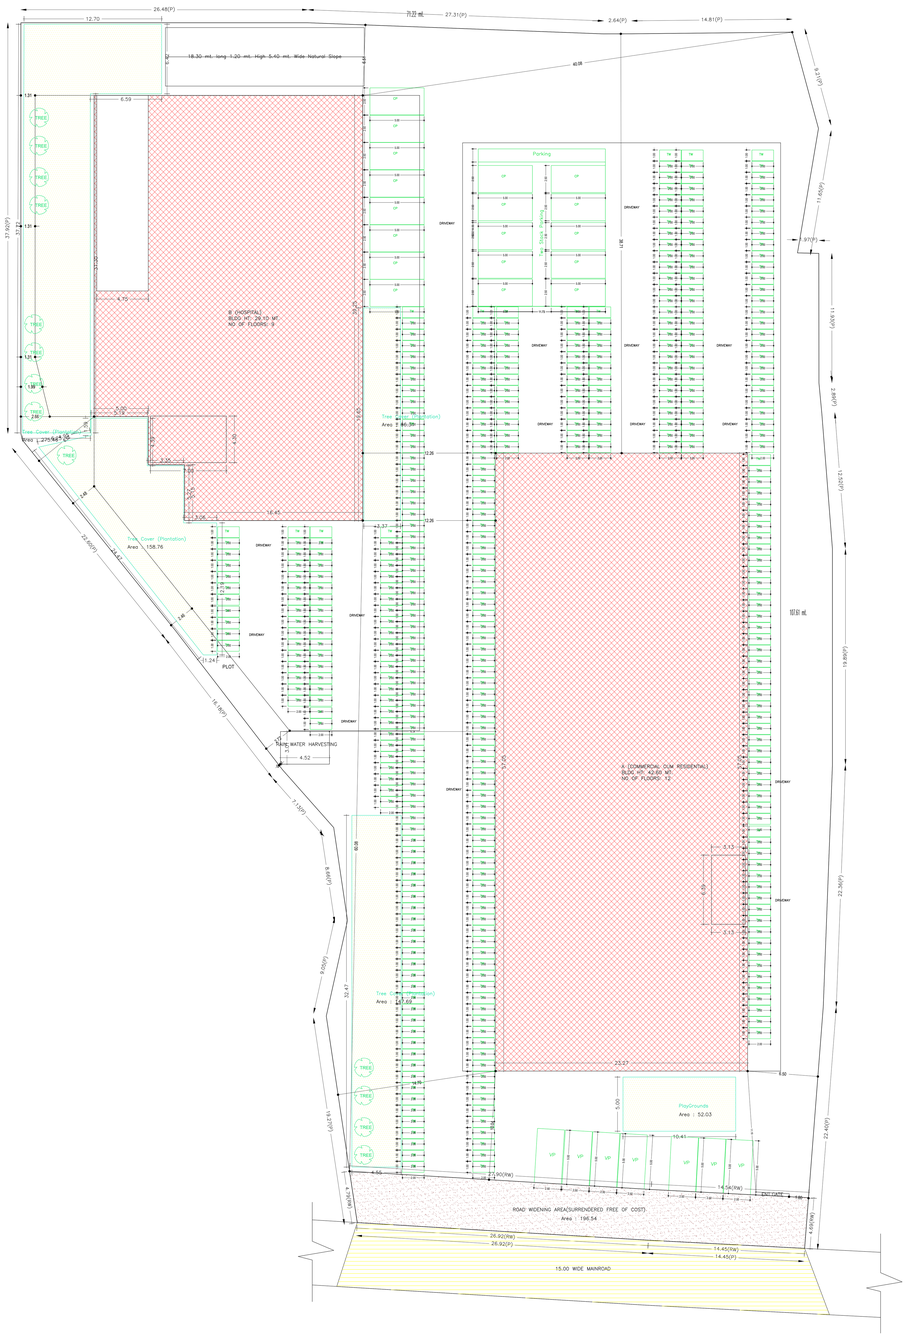

DATE	09-04-2022
SHEET NO	1

Proposal Basic Information

Proposal Plot No.	RMC/GH/BBSR/183201
Owner Name	SHAILENDRA SINGH JAISWAL,DATA JAISWAL,SEVAMAYINI JAISWAL
Khata No	97
Plot No	1924
Village Name	CHAORI
Use	Residential
SubUse	Group Housing

AREA STATEMENT WHICH PROPOSAL IS SUBMITTED	JORDEN NO. 1 CD KHORDHA DIST., 761002	
PROJECT DETAIL		
Region, Zone/Area/Locality		
Project Use	Plot Use: Residential	
Project Subuse	Plot Subuse: Group Housing	
OWNER'S/DEVELOPER'S/FIRM'S/COMPANY'S/CO-OPERATIVE'S NAME	Partnership/Any/Govt/Autho Vik	
Name of the Plot Owner(s)/Society/Firm/Company/Co-operative	Plot Eligibility No. N/A	
Project Type: Group Development	Plot Eligibility Date N/A	
Nature	Sixth Plot No. - 1924	
Nature of Development: New	Gen. Plot No. - 1924	
Location of Development Area OR Site	Road Width - 17.00 MTR.	
AREA DETAILS		SQ.MT.
AREA OF PLOT (Minimum)	(A)	857.46
Deductions for Setback		
Setback Part of Cost		58.42
		58.34
NET AREA OF PLOT(Gross Plot Area - Deduction from Gross Plot area)	(A-Deductions)	841.04
Deductions for Balance Plot Area(Non Gross Plot Area)		
Setback Part of Cost		58.42
Corner Cut		72.14
		68.70
BALANCE AREA OF PLOT(Net Plot Area - Reconstructionarea)	(A-Deductions)	374.75
Proposed Coverage Area		
NET AREA FOR CONSTRUCTION (Net Plot Area to FAR (Net Plot Area - Road/Widening Area)	(A-Deductions)	841.04
CONSTRUCTION DETAILS	(A-Deductions)	857.46
Permissible Coverage area (75.00 %)		224.22
Proposed Coverage Area (57.74 %)		206.86
Total Proj. Coverage Area (57.74 %)		206.86
Balance Coverage area (17.26 %)		58.22
FAR CHECK		
Perm.FAR Area (2.00)		1604.47
Additional FAR Area Allowed (0.00 / 0.00)		0.00
Total Perm. FAR area		2407.07
Residential FAR		3240.03
Commercial FAR		1012.00
Special FAR		1012.00
Proposed FAR Area		2783.76
Achieved Net FAR Area		3.31
Consumed FAR (Perm.)		1.73
Balance FAR Area		34.73
Extra Achieved FAR Area		0.00
BUILT UP AREA CHECK		
Proposed Total Proposed BuiltUp Area		2667.37
GROUND FLOOR (Regd.)		Priya Kumari
BASEMENT (Regd.)		
SUPERVISOR (Regd.)		
OWNER (Regd.)		SHAILENDRA SINGH JAISWAL, DATA JAISWAL,SEVAMAYINI JAISWAL
	DEVELOPMENT AUTHORITY	LOCAL BODY

COLOR INDEX

PLOT BOUNDARY	
ABUTTING ROAD	
PROPOSED CONSTRUCTION	
COMMON PLOT	
ROAD WIDENING AREA	
PROPOSED TREE	
EXISTING (To be demolished)	

Buildingwise Floor FAR Details

Floor Name	Building Name	R (RESIDENTIAL CUM RESIDENTIAL)			G (COMMERCIAL CUM RESIDENTIAL)			Total		
		Proposed Floor Area (SqM.)	Proposed Floor Area (SqFt.)	Total Floor Area (SqM.)	Proposed Floor Area (SqM.)	Proposed Floor Area (SqFt.)	Total Floor Area (SqM.)	Total Proposed Floor Area (SqM.)	Total Maximum Permissible FAR Area (SqM.)	Total Extra Achieved FAR Area (SqM.)
Lower Basement Floor		0.00	0.00	0.00	112.81	1214.37	112.81	112.81	0.00	0.00
Upper Basement Floor		0.00	0.00	0.00	174.75	1881.39	174.75	174.75	0.00	0.00
Ground Floor		2016.58	14.47	0.00	0.00	0.00	2016.58	14.47	1614.87	2016.58
Ground Floor		1257.21	1353.42	1257.21	752.21	8097.01	2009.42	2009.42	1614.87	394.55
First Floor		1244.89	1340.19	2502.10	752.21	8097.01	1997.10	4006.52	3229.74	0.00
First Floor		1260.68	1357.15	3762.78	752.21	8097.01	2012.89	6019.41	4844.61	0.00
Third Floor		1260.68	1357.15	5023.46	752.21	8097.01	2012.89	8032.30	6459.48	0.00
Third Floor		1260.68	1357.15	6284.14	752.21	8097.01	2012.89	10045.19	8074.35	0.00
Fifth Floor		1260.68	1357.15	7544.82	752.21	8097.01	2012.89	12058.08	9689.22	0.00
Fifth Floor		1260.68	1357.15	8805.50	752.21	8097.01	2012.89	14070.97	11304.09	0.00
Sixth Floor		1260.68	1357.15	10066.18	688.10	7406.92	1948.78	16019.75	12878.96	0.00
Sixth Floor		1276.27	1374.00	11342.45	688.10	7406.92	1964.37	17984.12	14453.83	0.00
Seventh Floor		1276.27	1374.00	12618.72	0.00	0.00	1276.27	19260.39	15478.57	0.00
Seventh Floor		1276.27	1374.00	13894.99	0.00	0.00	1276.27	20536.66	16503.31	0.00
Terrace Floor		1276.27	574.34	15171.26	0.00	0.00	1276.27	21812.93	17528.05	0.00
Terrace Floor		0.00	0.00	15171.26	0.00	0.00	0.00	21812.93	17528.05	0.00
Total:		16142.28	14795.42	15171.26	5503.85	59251.61	21646.13	21812.93	17528.05	2410.12

Building USE/SUBUSE Details

Building Name	Building Use	Building SubUse	Building Structure	No Of Beds
R (RESIDENTIAL CUM RESIDENTIAL)	Residential	Group Housing	Multistoried	
G (COMMERCIAL CUM RESIDENTIAL)	Commercial	Retail Outlets	Multistoried	200

Required Parking(Table 7a)

Building Name	Type	SubUse	Area (Sq.m.)	Unit	Car			Visitors Car			Truck/Tempo		
				Total	Unit Type	Reqd./Unit	Reqd.	Reqd./Unit	Reqd.	Prop.	Reqd./Unit	Reqd.	Prop.
G (COMMERCIAL CUM RESIDENTIAL)	Commercial	Retail Shop	>0 to 50	1	Nos	0	0	-	-	-	-	-	-
			>50 to 100	1	Nos	1	1	00	-	-	-	-	-
			>100 to 500	1	Nos	1	1	00	-	-	-	-	-
			>500 to 1000	1	Nos	1	1	00	-	-	-	-	-
	Residential	Group Housing	0 to 80	1	Nos	1	1	00	-	-	-	-	-
			>80 to 150	1	Nos	1	1	00	-	-	-	-	-
			>150 to 200	1	Nos	1	1	00	-	-	-	-	-
			>200 to 300	1	Nos	1	1	00	-	-	-	-	-
			>300 to 500	1	Nos	1	1	00	-	-	-	-	-
			>500 to 1000	1	Nos	1	1	00	-	-	-	-	-
			>1000 to 2000	1	Nos	1	1	00	-	-	-	-	-
			>2000 to 3000	1	Nos	1	1	00	-	-	-	-	-
			>3000 to

Project Title :MORIAS INFRASTRUCTURE PVT. LTD.

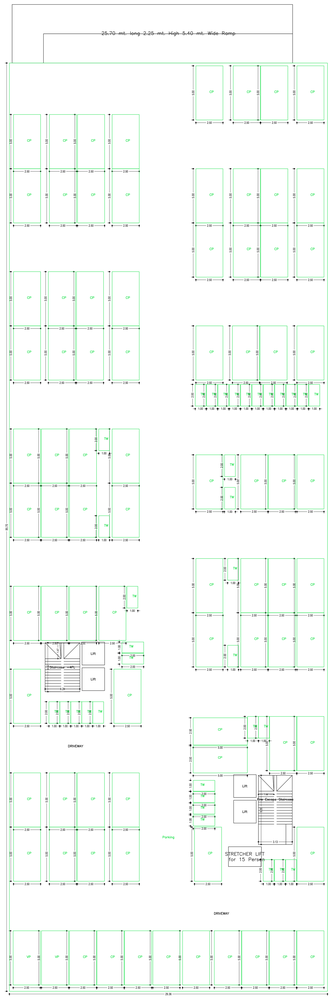

BASEMENT FLOOR PLAN
(SCALE 1:100)

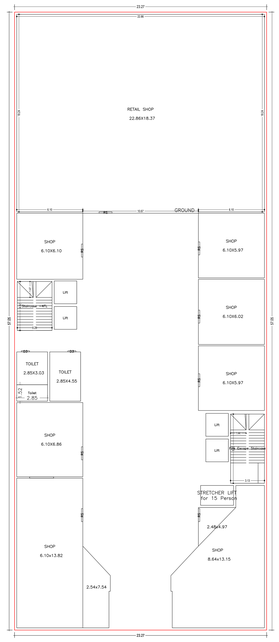

GROUND FLOOR PLAN
(Proposed)
(SCALE 1:100)

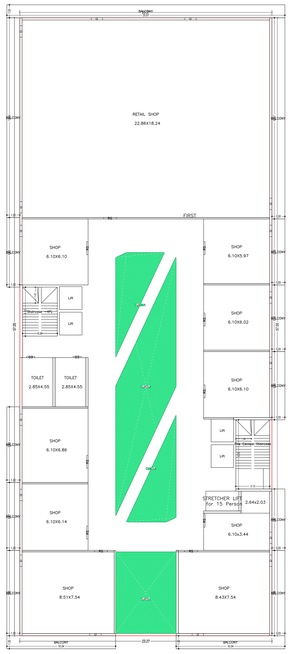

FIRST FLOOR PLAN
(Proposed)
(SCALE 1:100)

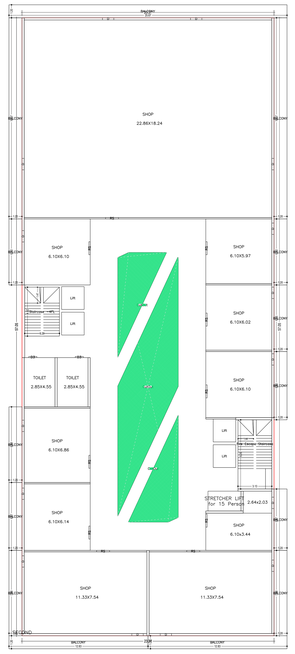

SECOND FLOOR PLAN
(Proposed)
(SCALE 1:100)

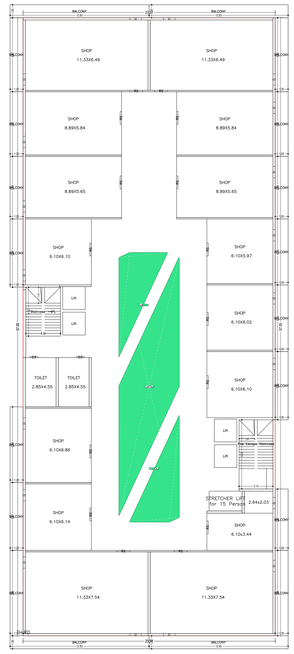

THIRD FLOOR PLAN
(Proposed)
(SCALE 1:100)

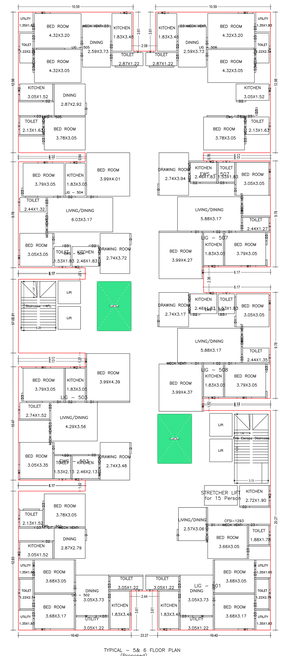

TYPICAL ~ 5th 6 FLOOR PLAN
(Proposed)
(SCALE 1:100)

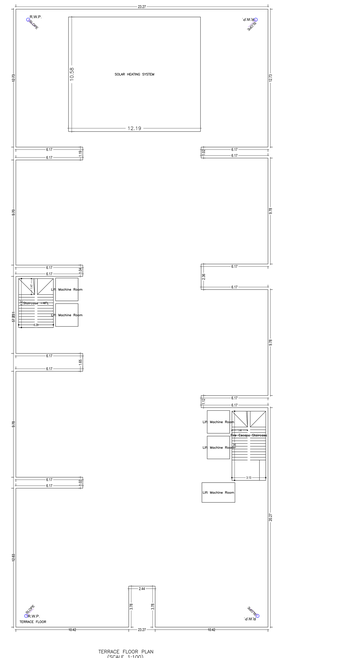

TERRACE FLOOR PLAN
(SCALE 1:100)

Proposal Basic Information	
Proposal File No.	RMC/GH/0804/18/22/1
Owner Name	SHAILENDRA SINGH JAISWAL,DITA JAISWAL,SEEMANTINI JAISWAL
Khata No.	57
Plot No.	1824
Village Name	CHAOR
Use	Residential
SubUse	Group Housing

DATE	29-04-2022
SHEET NO.	2

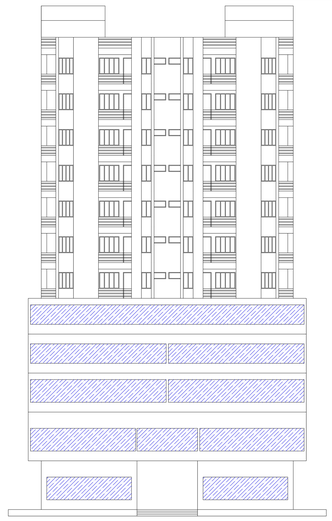

FRONT ELEVATION (BLOCK-A)

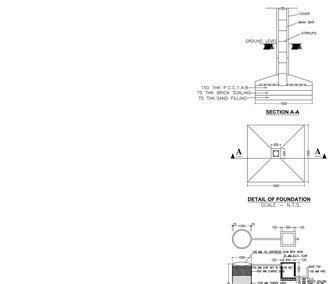

SECTION A-A

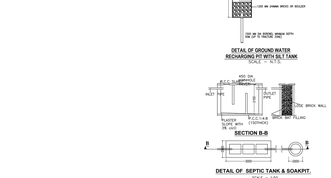

DETAIL OF GROUND WATER RECHARGING PIT WITH SILT TANK
SCALE :- N.T.S.

SECTION B-B

DETAIL OF SEPTIC TANK & SOAKPIT.
SCALE :- N.T.S.

SIDE ELEVATION (BLOCK-A)

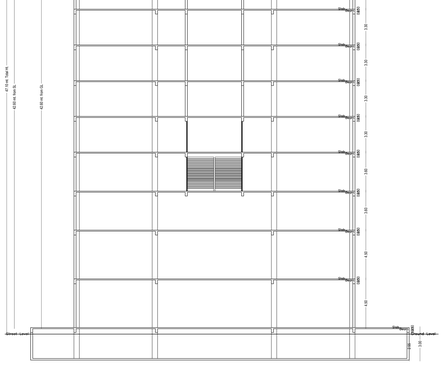

SECTION AT X-X (BLOCK-A)

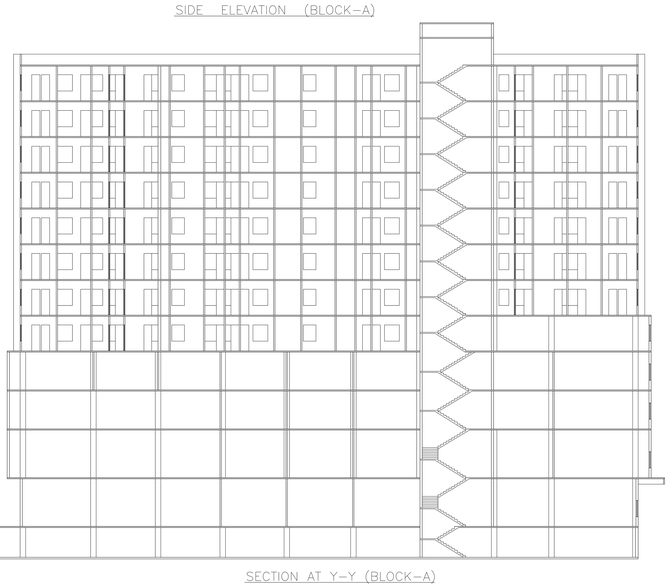

SECTION AT Y-Y (BLOCK-A)

FOURTH FLOOR PLAN
(Proposed)
(SCALE 1:100)

TYPICAL ~ 7~ 11 FLOOR PLAN
(Proposed)
(SCALE 1:100)

Building :A (COMMERCIAL CUM RESIDENTIAL)

Floor	Building Use	Deductions (Area in Sq.m.)					Proposed FAR Area (SqM.)				Add: Area in FAR (Sq.m.)	Total FAR Area (Sq.m.)	Total Comonsed Additional Area (Sq.m.)	Tread Rise (No.)
		Stair Case	Lift	Balcony	Mumty	Parking	Resi.	Commercial	Assembly	Public Utility / Govt.				
Basement Floor	P-COMMERCIAL CUM RESIDENTIAL	0.00	216.00	10.66	23.13	0.00	0.00	2459.01	0.00	0.00	0.00	14.47	14.47	00
First Floor	P-COMMERCIAL CUM RESIDENTIAL	1227.01	0.00	1227.01	10.66	0.00	0.00	4.31	0.00	0.00	1353.24	0.00	1353.24	01
Second Floor	P-COMMERCIAL CUM RESIDENTIAL	1408.41	108.00	1344.89	10.66	23.13	89.48	0.00	0.00	0.00	1219.16	1219.16	1219.16	11
Third Floor	P-COMMERCIAL CUM RESIDENTIAL	1304.89	111.36	1393.89	10.66	23.13	89.48	0.00	0.00	0.00	1391.73	1391.73	1391.73	11
Fourth Floor	P-COMMERCIAL CUM RESIDENTIAL	1305.15	111.36	1393.14	10.66	23.13	89.48	0.00	0.00	0.00	1391.99	1391.99	1391.99	11
Fifth Floor	P-COMMERCIAL CUM RESIDENTIAL	1380.89	28.71	1291.04	10.66	23.13	89.48	0.00	0.00	49.48	299.72	1113.39	1349.20	12
Sixth Floor	P-COMMERCIAL CUM RESIDENTIAL	1299.13	28.71	1256.42	10.66	23.13	0.00	0.00	0.00	0.00	1187.33	1187.33	1187.33	10
Seventh Floor	P-COMMERCIAL CUM RESIDENTIAL	1299.13	28.71	1256.42	10.66	23.13	0.00	0.00	0.00	0.00	1187.33	1187.33	1187.33	10
Eighth Floor	P-COMMERCIAL CUM RESIDENTIAL	1304.89	28.71	1275.37	10.66	23.13	16.90	0.00	0.00	0.00	1216.38	1216.38	1216.38	10
Ninth Floor	P-COMMERCIAL CUM RESIDENTIAL	1304.89	28.71	1275.37	10.66	23.13	16.90	0.00	0.00	0.00	1216.38	1216.38	1216.38	10
Tenth Floor	P-COMMERCIAL CUM RESIDENTIAL	1304.89	28.71	1275.37	10.66	23.13	16.90	0.00	0.00	0.00	1216.38	1216.38	1216.38	10
Eleventh Floor	P-COMMERCIAL CUM RESIDENTIAL	1304.89	28.71	1275.37	10.66	23.13	16.90	0.00	0.00	0.00	1216.38	1216.38	1216.38	10
Terrace Floor	P-COMMERCIAL CUM RESIDENTIAL	0.00	0.00	0.00	0.00	0.00	0.00	0.00	0.00	0.00	0.00	0.00	0.00	00
Total		15721.18	855.82	16143.26	255.84	277.56	886.42	4.31	2459.01	49.48	1353.24	15721.18	16780.42	00

SCHEDULE OF DOOR:

BUILDING NAME	NAME	LENGTH	HEIGHT	NOS.
P-COMMERCIAL CUM RESIDENTIAL	D2	0.75	2.10	472
P-COMMERCIAL CUM RESIDENTIAL	D3	0.78	2.10	10
P-COMMERCIAL CUM RESIDENTIAL	D3	0.90	2.10	92
P-COMMERCIAL CUM RESIDENTIAL	D1	0.98	2.10	160
P-COMMERCIAL CUM RESIDENTIAL	D	1.05	2.10	116
P-COMMERCIAL CUM RESIDENTIAL	RD	1.20	2.10	42

SCHEDULE OF WINDOW/VENTILATION:

BUILDING NAME	NAME	LENGTH	HEIGHT	NOS.
P-COMMERCIAL CUM RESIDENTIAL	V	0.60	1.20	110
P-COMMERCIAL CUM RESIDENTIAL	W1	0.90	1.20	34
P-COMMERCIAL CUM RESIDENTIAL	W	0.90	1.20	82
P-COMMERCIAL CUM RESIDENTIAL	W1	0.94	1.20	55
P-COMMERCIAL CUM RESIDENTIAL	MECH VENT	0.94	1.20	22
P-COMMERCIAL CUM RESIDENTIAL	MECH VENT	0.97	1.20	55
P-COMMERCIAL CUM RESIDENTIAL	W1	0.98	1.20	55
P-COMMERCIAL CUM RESIDENTIAL	W1	1.02	1.20	22
P-COMMERCIAL CUM RESIDENTIAL	MECH VENT	1.02	1.20	55
P-COMMERCIAL CUM RESIDENTIAL	W1	1.06	1.20	12
P-COMMERCIAL CUM RESIDENTIAL	MECH VENT	1.14	1.20	82
P-COMMERCIAL CUM RESIDENTIAL	W1	1.19	1.20	12
P-COMMERCIAL CUM RESIDENTIAL	W1	1.22	1.20	82
P-COMMERCIAL CUM RESIDENTIAL	W1	1.24	1.20	10
P-COMMERCIAL CUM RESIDENTIAL	W1	1.26	1.20	55
P-COMMERCIAL CUM RESIDENTIAL	MECH VENT	1.37	1.20	55
P-COMMERCIAL CUM RESIDENTIAL	MECH VENT	1.40	1.20	82
P-COMMERCIAL CUM RESIDENTIAL	MECH VENT	1.63	1.20	55
P-COMMERCIAL CUM RESIDENTIAL	W	1.80	1.20	55
P-COMMERCIAL CUM RESIDENTIAL	MECH VENT	1.85	1.20	110

Balcony Calculations Table

FLOOR	SIDE	AREA	TOTAL AREA
FIRST FLOOR PLAN	1.8 X 20.8 X 1 X 1	37.44	73.58
	1.8 X 19.7 X 1 X 1	35.46	
	1.8 X 2.5 X 1 X 1	4.5	
	1.8 X 2.5 X 1 X 1	4.5	
	1.8 X 20.8 X 1 X 1	37.44	
	1.8 X 19.8 X 1 X 1	35.64	
	1.8 X 5.1 X 1 X 1	9.18	
	1.8 X 5.1 X 1 X 1	9.18	
	1.8 X 19.8 X 1 X 1	35.64	
	1.8 X 20.8 X 1 X 1	37.44	
	1.8 X 19.8 X 1 X 1	35.64	
	1.8 X 2.5 X 1 X 1	4.5	
	1.8 X 2.5 X 1 X 1	4.5	
	1.8 X 19.7 X 1 X 1	35.46	
	1.8 X 20.8 X 1 X 1	37.44	
THIRD TO FOUR PLAN	1.8 X 19.8 X 4 X 1	142.56	177.66
	1.8 X 2.5 X 4 X 1	18	
	1.8 X 2.5 X 4 X 1	18	
	1.8 X 5.1 X 4 X 1	36.72	
	1.8 X 5.1 X 4 X 1	36.72	
	1.8 X 19.8 X 4 X 1	142.56	
TYPICAL 7 TO FOUR PLAN	1.8 X 19.8 X 4 X 5	712.8	1140.48
	1.8 X 2.5 X 4 X 5	90	
	1.8 X 2.5 X 4 X 5	90	
	1.8 X 5.1 X 4 X 5	183.6	
	1.8 X 5.1 X 4 X 5	183.6	
	1.8 X 19.8 X 4 X 5	712.8	
SECOND FLOOR PLAN	1.8 X 20.8 X 1 X 1	37.44	177.97
	1.8 X 19.7 X 1 X 1	35.46	
	1.8 X 2.5 X 1 X 1	4.5	
	1.8 X 2.5 X 1 X 1	4.5	
	1.8 X 20.8 X 1 X 1	37.44	
	1.8 X 19.8 X 1 X 1	35.64	
	1.8 X 5.1 X 1 X 1	9.18	
	1.8 X 5.1 X 1 X 1	9.18	
	1.8 X 19.8 X 1 X 1	35.64	
	1.8 X 20.8 X 1 X 1	37.44	
	1.8 X 19.8 X 1 X 1	35.64	
	1.8 X 2.5 X 1 X 1	4.5	
	1.8 X 2.5 X 1 X 1	4.5	
	1.8 X 19.7 X 1 X 1	35.46	
	1.8 X 20.8 X 1 X 1	37.44	
FOURTH FLOOR PLAN	1.8 X 19.8 X 1 X 1	35.64	76.05
	1.8 X 2.5 X 1 X 1	4.5	
	1.8 X 2.5 X 1 X 1	4.5	
	1.8 X 5.1 X 1 X 1	9.18	
	1.8 X 5.1 X 1 X 1	9.18	
	1.8 X 19.8 X 1 X 1	35.64	
	1.8 X 20.8 X 1 X 1	37.44	
Total			772.87

UnitBUA Table for Building :A (COMMERCIAL CUM RESIDENTIAL)

FLOOR	Name	UnitBUA Type	unitBUA Area	Carpet Area	No. of Rooms	No. of Terrace
GROUND FLOOR PLAN	GROUND	SHOP	152.91	122.33	1	1
FIRST FLOOR PLAN	FIRST	SHOP	1154.75	888.78	12	1
	THIRD	SHOP	1284.83	994.40	17	1
TYPICAL ~ 7~ 11 FLOOR PLAN	FLAT ~ 501	FLAT	121.41	94.03	3	45
	FLAT ~ 502	FLAT	121.41	94.03	3	
	FLAT ~ 503	FLAT	124.16	116.73	3	
	FLAT ~ 504	FLAT	124.16	116.73	3	
	FLAT ~ 505	FLAT	132.01	107.28	3	
	FLAT ~ 506	FLAT	132.01	107.28	3	
	FLAT ~ 507	FLAT	119.56	112.12	3	
	FLAT ~ 508	FLAT	119.56	112.12	3	
SECOND FLOOR PLAN	SECOND	SHOP	1153.89	929.56	12	1
TYPICAL 08 & 9 FLOOR PLAN	0306-102	0306-UNIT	92.32	76.31	4	32
	0306-103	0306-UNIT	92.88	76.31	4	
	0306-104	0306-UNIT	87.07	76.31	4	
	0306-105	0306-UNIT	87.07	76.31	4	
	0306-106	0306-UNIT	92.88	76.31	4	
	0306-107	0306-UNIT	92.32	76.31	4	
	0306-108	0306-UNIT	92.32	76.31	4	
	0306-109	0306-UNIT	92.88	76.31	4	
	LIC-101	LIC-UNIT	87.07	76.31	4	
	LIC-102	LIC-UNIT	91.82	76.13	4	
	LIC-103	LIC-UNIT	91.82	76.13	4	
	LIC-104	LIC-UNIT	92.71	76.13	4	
	LIC-105	LIC-UNIT	91.15	77.54	4	
	LIC-106	LIC-UNIT	91.15	77.54	4	
	LIC-107	LIC-UNIT	92.71	76.13	4	
	LIC-108	LIC-UNIT	91.44	76.13	4	
FOURTH FLOOR PLAN	ASSEMBLY	Area	22.86	21.84	1	13
	0306-401	0306-UNIT	92.32	76.31	4	
	0306-402	0306-UNIT	92.88	76.31	4	
	0306-403	0306-UNIT	87.07	76.31	4	
	0306-404	0306-UNIT	86.71	76.58	4	
	0306-405	0306-UNIT	86.71	76.58	4	
	0306-406	0306-UNIT	87.07	76.31	4	
	0306-407	0306-UNIT	92.88	76.31	4	
	0306-408	0306-UNIT	92.32	76.31	4	
	FOURTH	SHOP	92.32	76.31	1	
	LIC-401	LIC-UNIT	90.71	76.58	3	
	LIC-402	LIC-UNIT	90.71	76.58	3	
	LIC-403	LIC-UNIT	92.17	77.81	3	
	LIC-404	LIC-UNIT	92.17	77.81	3	
	LIC-405	LIC-UNIT	90.71	76.58	3	
	LIC-406	LIC-UNIT	90.71	76.58	3	
Total			7350.64	5958.67	178	89

S.P NAME AND SIGNATURE	STRUCTURAL ENGG NAME AND SIGNATURE	BUILDER NAME AND SIGNATURE	DCP/ AP SIGNATURE
Plan Kunal RMC/ARC/2006/0319			

Name: SHAILENDRA SINGH JAISWAL
Designation: Architect
Date: 29-04-2022 11:49:41

This is system generated MAP. No need of any Signed.

Project Title :MORIAS INFRASTRUCTURE PVT. LTD.

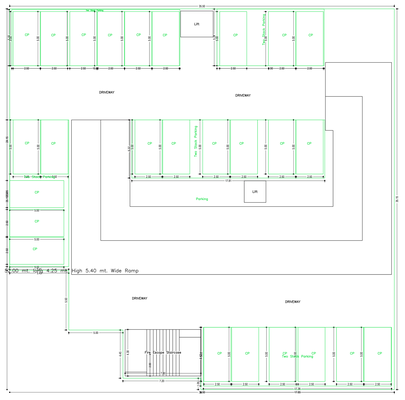

LOWER BASEMENT FLOOR PLAN
(SCALE 1:100)

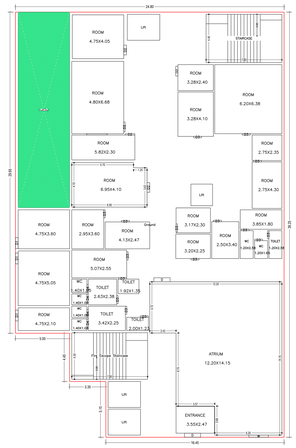

GROUND FLOOR PLAN
(Proposed)
(SCALE 1:100)

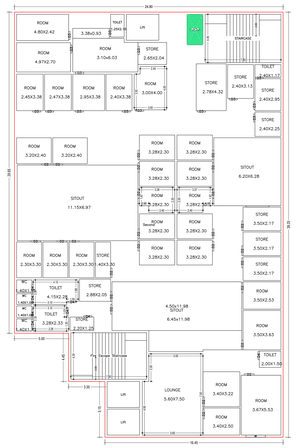

SECOND FLOOR PLAN
(Proposed)
(SCALE 1:100)

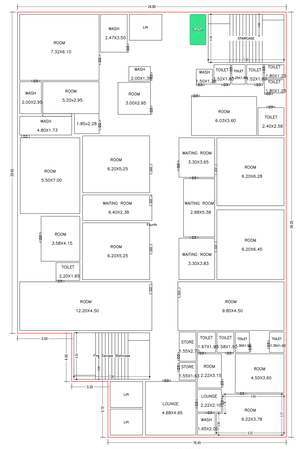

FOURTH FLOOR PLAN
(Proposed)
(SCALE 1:100)

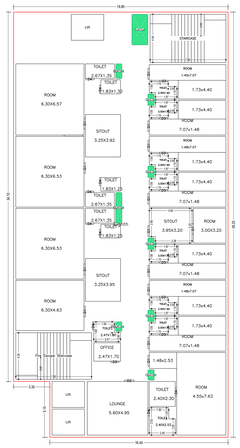

EIGHTH FLOOR PLAN
(Proposed)
(SCALE 1:100)

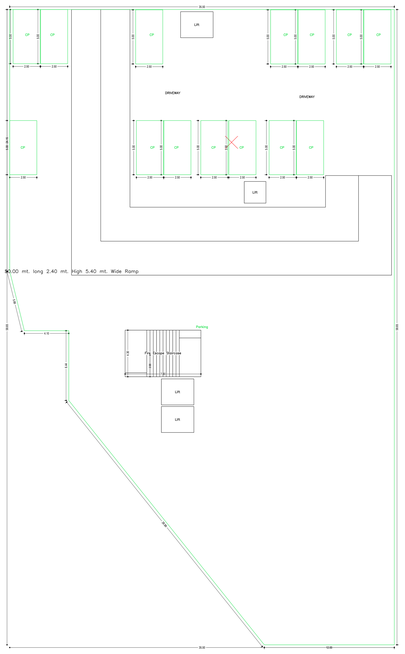

UPPER BASEMENT FLOOR PLAN
(SCALE 1:100)

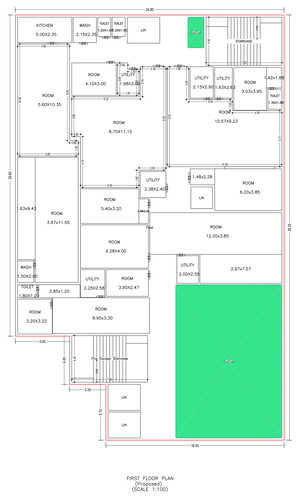

FIRST FLOOR PLAN
(Proposed)
(SCALE 1:100)

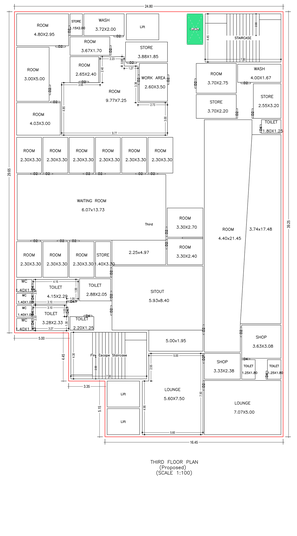

THIRD FLOOR PLAN
(Proposed)
(SCALE 1:100)

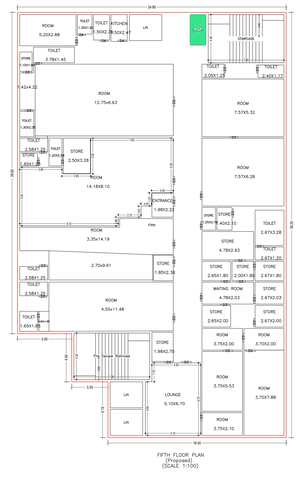

FIFTH FLOOR PLAN
(Proposed)
(SCALE 1:100)

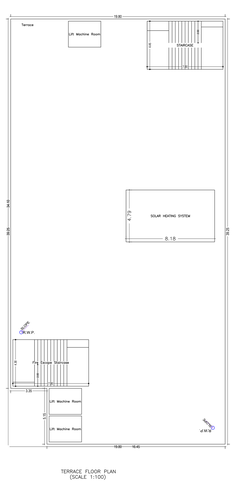

TERRACE FLOOR PLAN
(SCALE 1:100)

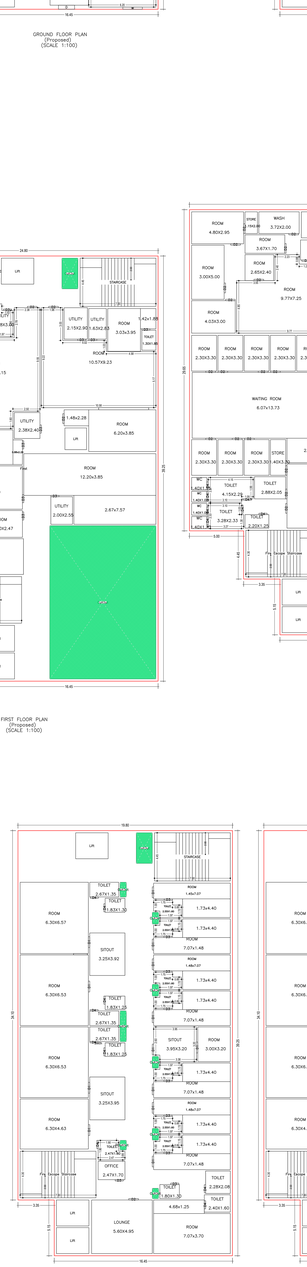

SIXTH FLOOR PLAN
(Proposed)
(SCALE 1:100)

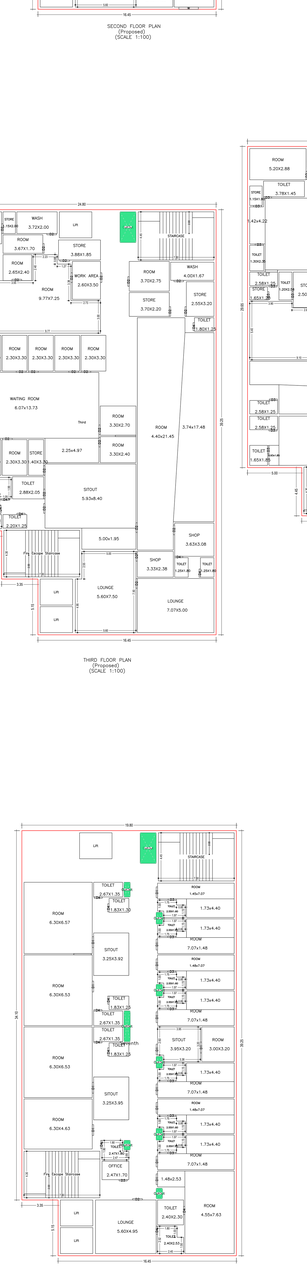

SEVENTH FLOOR PLAN
(Proposed)
(SCALE 1:100)

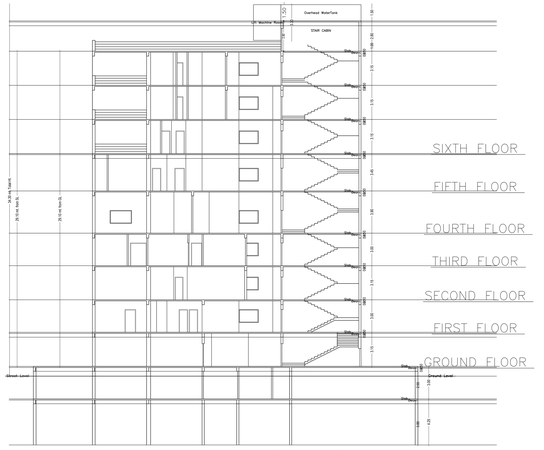

SECTION AT X-X (BLOCK-B)

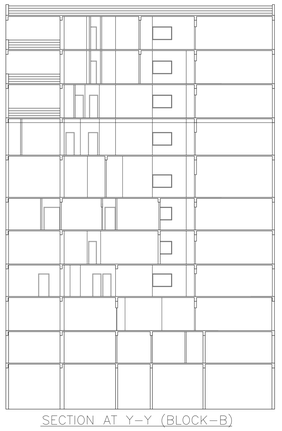

SECTION AT Y-Y (BLOCK-B)

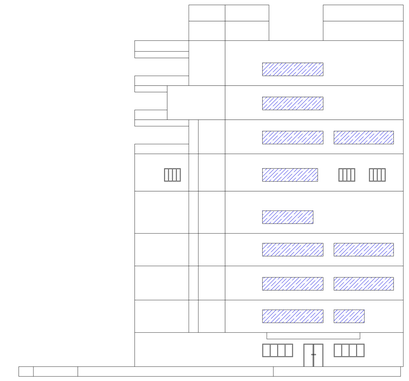

FRONT ELEVATION (BLOCK-B)

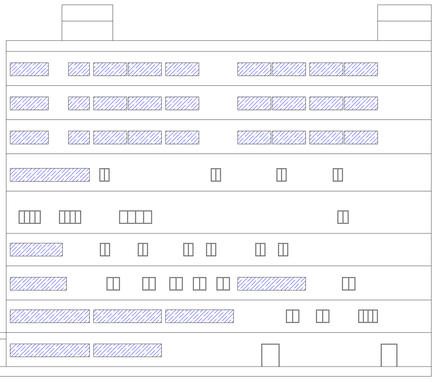

SIDE ELEVATION (BLOCK-B)

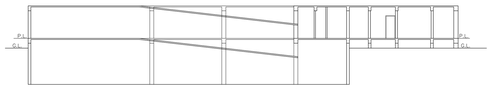

SECTION AT B-B (BLOCK-B)

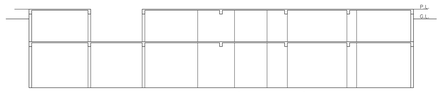

SECTION AT A-A (BLOCK-B)

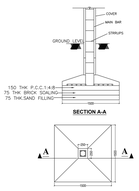

SECTION A-A

DETAIL OF FOUNDATION
SCALE :- N.T.S

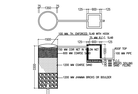

DETAIL OF GROUND WATER RECHARGING PIT WITH SILT TANK
SCALE :- N.T.S.

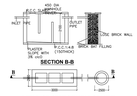

DETAIL OF SEPTIC TANK & SOAKPIT
SCALE :- 1:50

Building :B (HOSPITAL)

Floor Name	Gross Built-up Area in Sq.m.	Deductions (Area in Sq.m.)				Proposed FAR Area (Sq.m.)	Total FAR Area (Sq.m.)	Total Deduction Area (Sq.m.)	Tnmt (No.)
		Void/ Sky	Lift	Parking	Staircase				
Lower Basement Floor	1152.91	0.00	110.91	32.10	71.20	938.69	0.00	0.00	00
Upper Basement Floor	1174.75	0.00	1174.75	32.10	23.60	1094.25	0.00	0.00	00
Ground Floor	909.15	35.74	163.41	32.10	0.00	0.00	742.31	742.31	01
First Floor	909.15	142.90	766.31	32.10	25.60	0.00	709.01	709.01	01
Second Floor	909.15	4.51	903.88	32.10	21.60	0.00	852.28	852.28	01
Third Floor	909.15	4.51	903.88	32.10	21.60	0.00	852.28	852.28	01
Fourth Floor	909.15	4.51	903.88	32.10	21.60	0.00	852.28	852.28	01
Fifth Floor	909.15	4.51	903.88	32.10	21.60	0.00	852.28	852.28	01
Sixth Floor	909.15	4.51	903.88	32.10	21.60	0.00	852.28	852.28	01
Seventh Floor	729.85	10.00	719.85	32.10	21.60	0.00	696.15	696.15	01
Eighth Floor	729.85	10.00	719.85	32.10	21.60	0.00	696.15	696.15	01
Ninth Floor	0.00	0.00	0.00	0.00	0.00	0.00	0.00	0.00	00
Total :	10006.14	215.22	10002.01	321.10	312.00	2032.97	7559.34	7559.34	09
Total Number of Floors :	11								
Total Number of Buildings :	1								
Total :	10006.14	215.22	10002.01	321.10	312.00	2032.97	7559.34	7559.34	09

SCHEDULE OF DOOR:

BUILDING NAME	NAME	LENGTH	HEIGHT	NOS
B (HOSPITAL)	D	0.90	2.10	10
B (HOSPITAL)	D1	1.00	2.10	10
B (HOSPITAL)	D2	0.75	2.10	37
B (HOSPITAL)	D3	0.80	2.10	37
B (HOSPITAL)	D4	1.20	2.10	35

SCHEDULE OF WINDOW/VENTILATION:

BUILDING NAME	NAME	LENGTH	HEIGHT	NOS
B (HOSPITAL)	W	1.80	1.20	02

UrbRua Table for Building :B (HOSPITAL)

FLOOR	Name	UrbRUA Type	UrbRUA Area	Height Area	No. of Rooms	No. of Tenement
GROUND FLOOR	Ground	OTHER	796.81	796.81	32	1
FIRST FLOOR	First	OTHER	736.71	736.76	28	1
SECOND FLOOR	Second	OTHER	882.36	882.51	52	1
THIRD FLOOR	Third	OTHER	882.36	882.74	48	1
FOURTH FLOOR	Fourth	OTHER	882.36	882.71	40	1
FIFTH FLOOR	Fifth	OTHER	882.36	882.75	43	1
SIXTH FLOOR	Sixth	OTHER	729.85	729.85	35	1
SEVENTH FLOOR	Seventh	PUBLIC/SEMI PUBLIC	729.85	729.85	34	1
EIGHTH FLOOR	Eighth	PUBLIC/SEMI PUBLIC	729.85	737.86	28	1
PLAN	Total		7290.94	7297.85	340	9

Proposal Basic Information	
Proposal File No.	RMC/GH/BBMP/813/21
Owner Name	SHAILENDRA SINGH JADAN, EATA JADAN& SEEVANDHA JADAN&
Khata No	57
Plot No	1824
Village Name	CHADR
Use	Residential
SubUse	Group Housing

DATE	29.04.2022
SHEET NO.	3

I/P NAME AND SIGNATURE	STRUCTURAL ENGG NAME AND SIGNATURE	BUILDER NAME AND SIGNATURE	DEPTH TAYAATHS
Prior Konar RMC/ARC/0099/2019			Name: SHAILENDRA SINGH JADAN Designation: OWNER

This is system generated MAP. No need of any Signed.