Project Title :FEACON CONSTRUCTION AND INDUSTRIES PVT. LTD.

DATE 31-03-2022
SHEET NO. 1

Proposal Basic Information	
Proposal File No.	PMC/SP/TS/PP/B/2/0945/21
Owner Name	FEACON CONSTRUCTIONS AND INDUSTRIES PRIVATE LIMITED REPRESENTING DIRECTOR PURUJ KUMAR JAIN
Khata No.	42
Plot No.	1609
Village Name	KONDA
Use	Residential
SubUse	Group Housing

Required Parking(Table 7a)

Building Name	Type	SubUse	Area (Sq.mt.)	Required Unit	Car Required	Car Provided	Cycle Car Required	Cycle Car Provided	Scooter/Motor Cycle Required	Scooter/Motor Cycle Provided
A (HOUSING)	Commercial	Retail Shop	1.00	10	4	4	-	-	-	-
			1000.00	10	4	4	-	-	2	2
	Assembly	Auditorium	1.00	10	4	4	-	-	-	-
			1000.00	10	4	4	-	-	1	1
		Community Hall	1.00	10	10.00	1	-	-	-	-
			1000.00	10	10.00	1	-	-	5	5
	Residential	Residential Bldg/apartment	1.00	10	30	1	-	-	-	-
			1000.00	10	30.00	1	-	-	30	30
	Public Utility	Health Club	1.00	10	30.00	1	-	-	-	-
			1000.00	10	30.00	1	-	-	30	30
Total					211	208	4	4	338	338

Parking Check (Table 7b)

Vehicle Type	Required		Provided	
	No.	Area	No.	Area
Car	211	5275.00	208	5200.00
Total Car	211	2762.50	208	2730.00
Two/Three Wheeler	4	40.00	4	40.00
Scooter/Motor Cycle Parking	338	1183.00	338	1183.00
Two Tier/Stacked	338	1183.00	338	1183.00
Other Parking			338	1183.00
Total	553.00		550.00	

FAR & Tenement Details (Table 4c-1)

Building	No. of Same Bldg	Deduction Area For Staircase, Lift, Lift Machine Void (Sq.mt.)	Deduction Area For Ramp (Sq.mt.)	Total Deduction Area (Sq.mt.)	Existing Built Up Area (Sq.mt.)	Proposed Built Up Area (Sq.mt.)	Deductions (Area in Sq.Mt.)						Existing Area (Sq.mt.)	Proposed FAR Area (Sq.Mt.)		Add: Area in Full (Sq.mt.)	Add: Area in Premium (Sq.mt.)	Total Existing Area (Sq.mt.)	Total Proposed Area (Sq.mt.)	Total Consumed Additional FAR Area (Sq.mt.)	Total Tenements
							StairCase	Lift	Lift Machine	Balcony	Void	Assembly Deduction	Parking	Resi.	Assembly						
A (HOUSING)																					
Ground Floor	1	41368.84	1308.52	42222.52	3048.14	4798.38	2376.21	399.16	80.66	169.66	1375.89	734.91	80.46	4119.84	2307.85	3064.72	34.64	25.45	21.66	64.37	2376.87	2376.87	71
Total :	1	41368.84	1308.52	42222.52	3048.14	4798.38	2376.21	399.16	80.66	169.66	1375.89	734.91	80.46	4119.84	2307.85	3064.72	34.64	25.45	21.66	64.37	2376.87	2376.87	71

AREA STATEMENT RANCHI	HOUSING NO. 1102
MUNICIPAL CORPORATION	HOUSING DATE : 9/7/2020
Project Details :	
Project: DWARKADHEESH	Plot Use: Residential
LOCALITY/VILLAGE: KONDA	
Zoning: Residential	Plot Subline: Group Housing
Authority: RANCHI MUNICIPAL CORPORATION	Plot/Subline No: 1609
Plot Number: 1609	Plot/Khata No: 42/0
Application Received Date:	
Plot Area as per Sale Deed: 5048	North: Road Width - 18.0
Proposed Type: Building Permission	South: Plot No. - 1608
Nature of Development: Horizontal	East: Plot No. - 1610
Land Use Zone: Within TP Scheme (If Any)	West: Plot No. - 1609
AREA OF PLOT (Minimum)	(A) 5048.00
Deduction for Setback Plot	2%
Net Area of Plot	5048.00
Deduction for Road Widening Area	
Deduction for Reservation	
Deduction for Amenities	
Deduction for Any Other	
Total Deduction	
Balance Area of Plot	
Deduction for Reservation Plot Area (Deduction from Gross Plot Area)	(A-Deductions) 844.72
Deduction for Setback Plot Area(Net Area of Plot)	
Surrender Area of Case	102.96
Total Deduction	102.96
Net Area of Plot	4945.04
BALANCE AREA OF PLOT(Net Area of Plot)	(A-Deductions) 4945.04
Total Deduction	4945.04
NET AREA FOR FAR/COVERAGE (Net Area of Plot)	(A-Deductions) 4945.04
Total Permissible FAR Area (Including Amenities)	(A-Deductions) 9890.08
COVERAGE CHECK	
Permissible Coverage area (50.00 %)	2966.28
Proposed Coverage Area (32.96 %)	1989.72
Total Proj. Coverage Area (32.96 %)	1989.72
Balance coverage area (24.74 %)	976.56
FAR CHECK	
Perm.FAR Area (1.50)	9890.08
Total Perm.FAR area	9890.08
Residential FAR	1981.80
Commercial FAR	7908.28
Proposed FAR Area	9890.08
Commercial FAR Area(4)	7908.28
Residential FAR Area(1)	1981.80
Balance FAR Area	000.71
BUILT UP AREA CHECK	
Total Proposed Built-Up Area	4222.52
ARCHITECT (Regd)	KAUSHLENDRA KUMAR
STRUCTURAL ENGINEER	
SURVEYOR (Regd)	
OWNER (Regd)	FEACON CONSTRUCTIONS AND INDUSTRIES PRIVATE LIMITED REPRESENTING DIRECTOR PURUJ KUMAR JAIN
DEVELOPMENT AUTHORITY	LOCAL BODY

COLOR INDEX
EXISTING ROAD
EXISTING ROAD
PROPOSED CONSTRUCTION
COMMON PLOT
EXISTING CONSTRUCTION
EARTH PITS (As desired)
ELECTRIC (To be demolished)

Buildingwise Floor FAR Details

Floor Name	Building Name A (HOUSING)				Total			
	Proposed Built-Up Area (Sq.mt.)	Existing Built-Up Area (Sq.mt.)	Proposed FAR Area (Sq.Mt.)	Existing FAR Area (Sq.Mt.)	Total Proposed Built-Up Area (Sq.mt.)	Total Existing Built-Up Area (Sq.mt.)	Total FAR Area (Sq.Mt.)	Total Existing FAR Area (Sq.Mt.)
Basement Floor	386.46	4687.57	25.76	0.00	386.46	4687.57	25.76	0.00
Basement Floor	1561.61	4810.62	25.76	0.00	1561.61	4810.62	25.76	0.00
Lower Ground Floor	86.30	3145.34	0.00	2316.73	86.30	3145.34	0.00	2316.73
Ground Floor	4231.64	4145.24	86.46	2234.46	4318.10	6379.70	112.22	2316.73
First Floor	3258.26	3258.26	0.00	221.44	7576.36	9637.96	112.22	2538.17
Second Floor	2363.71	2363.71	0.00	2312.80	9940.07	12001.67	112.22	4850.97
Third Floor	2363.75	2363.75	0.00	221.44	12303.81	14365.42	112.22	5072.41
Fourth Floor	2258.26	2258.26	0.00	2312.80	14562.07	16623.68	112.22	7385.21
Fifth Floor	1197.22	1197.22	0.00	222.26	15759.29	17820.90	112.22	7607.47
Sixth Floor	415.81	415.81	9.82	102.52	16175.10	18236.71	121.94	7709.99
Seventh Floor	894.39	598.83	16.33	16.82	17069.49	18835.54	138.27	7726.81
Eighth Floor	959.05	946.38	19.67	16.82	18028.54	19781.92	157.94	7743.63
Ninth Floor	959.05	946.38	19.67	16.82	18987.59	20728.30	177.61	7760.45
Tenth Floor	959.05	946.38	19.67	16.82	19946.64	21674.68	197.28	7777.27
Eleventh Floor	959.05	0.00	959.05	16.82	20905.69	21674.68	1156.33	7794.09
Twelfth Floor	959.05	0.00	959.05	16.82	21864.74	21674.68	2115.38	7810.91
Thirteenth Floor	959.05	0.00	959.05	16.82	22823.79	21674.68	3074.43	7827.73
Fourteenth Floor	959.05	0.00	959.05	16.82	23782.84	21674.68	4033.48	7844.55
Fifteenth Floor	959.05	0.00	959.05	16.82	24741.89	21674.68	4992.53	7861.37
Sixteenth Floor	959.05	0.00	959.05	16.82	25700.94	21674.68	5951.58	7878.19
Seventeenth Floor	959.05	0.00	959.05	16.82	26659.99	21674.68	6910.63	7895.01
Eighteenth Floor	959.05	0.00	959.05	16.82	27619.04	21674.68	7869.68	7911.83
Nineteenth Floor	959.05	0.00	959.05	16.82	28578.09	21674.68	8828.73	7928.65
Twentieth Floor	959.05	0.00	959.05	16.82	29537.14	21674.68	9787.78	7945.47
Twenty First Floor	959.05	0.00	959.05	16.82	30496.19	21674.68	10746.83	7962.29
Twenty Second Floor	959.05	0.00	959.05	16.82	31455.24	21674.68	11705.88	7979.11
Twenty Third Floor	959.05	0.00	959.05	16.82	32414.29	21674.68	12664.93	7995.93
Twenty Fourth Floor	959.05	0.00	959.05	16.82	33373.34	21674.68	13623.98	8012.75
Twenty Fifth Floor	959.05	0.00	959.05	16.82	34332.39	21674.68	14583.03	8029.57
Twenty Sixth Floor	959.05	0.00	959.05	16.82	35291.44	21674.68	15542.08	8046.39
Twenty Seventh Floor	959.05	0.00	959.05	16.82	36250.49	21674.68	16501.13	8063.21
Twenty Eighth Floor	959.05	0.00	959.05	16.82	37209.54	21674.68	17460.18	8080.03
Twenty Ninth Floor	959.05	0.00	959.05	16.82	38168.59	21674.68	18419.23	8096.85
Thirtieth Floor	959.05	0.00	959.05	16.82	39127.64	21674.68	19378.28	8113.67
Thirty First Floor	959.05	0.00	959.05	16.82	40086.69	21674.68	20337.33	8130.49
Thirty Second Floor	959.05	0.00	959.05	16.82	41045.74	21674.68	21296.38	8147.31
Thirty Third Floor	959.05	0.00	959.05	16.82	42004.79	21674.68	22255.43	8164.13
Thirty Fourth Floor	959.05	0.00	959.05	16.82	42963.84	21674.68	23214.48	8180.95
Thirty Fifth Floor	959.05	0.00	959.05	16.82	43922.89	21674.68	24173.53	8197.77
Thirty Sixth Floor	959.05	0.00	959.05	16.82	44881.94	21674.68	25132.58	8214.59
Thirty Seventh Floor	959.05	0.00	959.05	16.82	45840.99	21674.68	26091.63	8231.41
Thirty Eighth Floor	959.05	0.00	959.05	16.82	46800.04	21674.68	27050.68	8248.23
Thirty Ninth Floor	959.05	0.00	959.05	16.82	47759.09	21674.68	28009.73	8265.05
Fortieth Floor	959.05	0.00	959.05	16.82	48718.14	21674.68	28968.78	8281.87
Forty First Floor	959.05	0.00	959.05	16.82	49677.19	21674.68	29927.83	8298.69
Forty Second Floor	959.05	0.00	959.05	16.82	50636.24	21674.68	30886.88	8315.51
Forty Third Floor	959.05	0.00	959.05	16.82	51595.29	21674.68	31845.93	8332.33
Forty Fourth Floor	959.05	0.00	959.05	16.82	52554.34	21674.68	32804.98	8349.15
Forty Fifth Floor	959.05	0.00	959.05	16.82	53513.39	21674.68	33764.03	8365.97
Forty Sixth Floor	959.05	0.00	959.05	16.82	54472.44	21674.68	34723.08	8382.79
Forty Seventh Floor	959.05	0.00	959.05	16.82	55431.49	21674.68	35682.13	8399.61
Forty Eighth Floor	959.05	0.00	959.05	16.82	56390.54	21674.68	36641.18	8416.43
Forty Ninth Floor	959.05	0.00	959.05	16.82	57349.59	21674.68	37600.23	8433.25
Fiftieth Floor	959.05	0.00	959.05	16.82	58308.64	21674.68	38559.28	8450.07
Fifty First Floor	959.05	0.00	959.05	16.82	59267.69	21674.68	39518.33	8466.89
Fifty Second Floor	959.05	0.00	959.05	16.82	60226.74	21674.68	40477.38	8483.71
Fifty Third Floor	959.05	0.00	959.05	16.82	61185.79	21674.68	41436.43	8500.53
Fifty Fourth Floor	959.05	0.00	959.05	16.82	62144.84	21674.68	42395.48	8517.35
Fifty Fifth Floor	959.05	0.00	959.05	16.82	63103.89	21674.68	43354.53	8534.17
Fifty Sixth Floor	959.05	0.00	959.05	16.82	64062.94	21674.68	44313.58	8550.99
Fifty Seventh Floor	959.05	0.00	959.05	16.82	65021.99	21674.68	45272.63	8567.81
Fifty Eighth Floor	959.05	0.00	959.05	16.82	65981.04	21674.68	46231.68	8584.63
Fifty Ninth Floor	959.05	0.00	959.05	16.82	66940.09	21674.68	47190.73	8601.45
Sixtieth Floor	959.05	0.00	959.05	16.82	67899.14	21674.68	48149.78	8618.27
Sixty First Floor	959.05	0.00	959.05	16.82	68858.19	21674.68	49108.83	8635.09
Sixty Second Floor	959.05	0.00	959.05	16.82	69817.24	21674.68	50067.88	8651.91
Sixty Third Floor	959.05	0.00	959.05	16.82	70776.29	21674.68	51026.93	8668.73
Sixty Fourth Floor	959.05	0.00	959.05	16.82	71735.34	21674.68	51985.98	8685.55
Sixty Fifth Floor	959.05	0.00	959.05	16.82	72694.39	21674.68	52945.03	8702.37
Sixty Sixth Floor	959.05	0.00	959.05	16.82	73653.44	21674.68	53904.08	8719.19
Sixty Seventh Floor	959.05	0.00	959.05	16.82	74612.49	21674.68	54863.13	8736.01
Sixty Eighth Floor	959.05	0.00	959.05	16.82	75571.54	21674.68	55822.18	8752.83
Sixty Ninth Floor	959.05	0.00	959.05	16.82	76530.59	21674.68	56781.23	8769.65
Seventieth Floor	959.05	0.00	959.05	16.82	77489.64	21674.68	57740.28	8786.47
Seventy First Floor	959.05	0.00	959.05	16.82	78448.69	21674.68	58699.33	8803.29
Seventy Second Floor	959.05	0.00	959.05	16.82	79407.74	21674.68	59658.38	8820.11
Seventy Third Floor	959.05	0.00	959.05	16.82	80366.79	21674.68	60617.43	8836.93
Seventy Fourth Floor	959.05	0.00	959.05	16.82	81325.84	21674.68	61576.48	8853.75
Seventy Fifth Floor	959.05	0.00	959.05	16.82	82284.89	21674.68	62535.53	8870.57
Seventy Sixth Floor	959.05	0.00	959.05	16.82	83243.94	21674.68	63494.58	8887.39
Seventy Seventh Floor	959.05	0.00	959.05	16.82	84202.99	21674.68	64453.63	8904.21
Seventy Eighth Floor	959.05	0.00	959.05	16.82	85162.04	21674.68	65412.68	8921.03
Seventy Ninth Floor	959.05	0.00	959.05	16.82	86121.09	21674.68	66371.73	8937.85
Eightieth Floor	959.05	0.00	959.05	16.82	87080.14	21674.68	67330.78	8954.67
Eighty First Floor	959.05	0.00	959.05	16.82	88039.19	21674.68	68289.83	8971.49
Eighty Second Floor	959.05	0.00	959.05	16.82	88998.24	21674.68	69248.88	8988.31
Eighty Third Floor	959.05	0.00	959.05	16.82	89957.29	21674.68	70207.93	9005.13
Eighty Fourth Floor	959.05	0.00	959.05	16.82	90916.34	21674.68	71166.98	9021.95
Eighty Fifth Floor	959.05	0.00	959.05	16.82	91875.39	21674.68	72126.03	9038.77
Eighty Sixth Floor	959.05	0.00	959.05	16.82	92834.44	21674.68	73085.08	9055.59
Eighty Seventh Floor	959.05	0.00	959.05	16.82	93793.49	21674.68	74044.13	9072.41
Eighty Eighth Floor	959.05	0.00	959.05	16.82	94752.54	21674.68	75003.18	9089.23
Eighty Ninth Floor	959.05	0.00	959.05	16.82	95711.59	21674.68	75962.23	9106.05
Ninetieth Floor	959.05	0.00	959.05	16.82	96670.64	21674.68	76921.28	9122.87
Ninety First Floor	959.05	0.00	959.05	16.82	97629.69	21674.68	77880.33	9139.69
Ninety Second Floor	959.05	0.00	959.05	16.82	98588.74	21674.68	78839.38	9156.51
Ninety Third Floor	959.05	0.00	959.05	16.82	99547.79	21674.68	79798.43	9173.33
Ninety Fourth Floor	959.05	0.00	959.05	16.82	100506.84	21674.68	80757.48	9190.15
Ninety Fifth Floor	959.05	0.00	959.05	16.82	101465.89	21674.68	81716.53	9206.97
Ninety Sixth Floor	959.05	0.00	959.05	16.82	102424.94	21674.68	82675.58	9223.79
Ninety Seventh Floor	959.05	0.00	959.05	16.82	103383.99	21674.68	83634.63	9240.61
Ninety Eighth Floor	959.05	0.00	959.05	16.82	104343.04	21674.68	84593.68	9257.43
Ninety Ninth Floor	959.05	0.00	959.05	16.82	105302.09	21674.68	85552.73	9274.25
Hundredth Floor	959.05	0.00	959.05	16.82	106261.14	21674.68	86511.78	9291.07
Hundred And First Floor	959.05	0.00	959.05	16.82	107220.19	21674.68	87470.83	9307.89
Hundred And Second Floor	959.05	0.00	959.05	16.82	108179.24	21674.68	88429.88	9324.71
Hundred And Third Floor	959.05	0.00	959.05	16.82	109138.29	21674.68	89388.93	9341.53
Hundred And Fourth Floor	959.05	0.00	959.05	16.82	110097.34	21674.68	90347.98	9358.35
Hundred And Fifth Floor	959.05	0.00	959.05	16.82	111056.39	21674.68	91307.03	9375.17
Hundred And Sixth Floor	959.05	0.00	959.05	16.82	112015.44	21674.68	92266.08	9391.99
Hundred And Seventh Floor	959.05	0.00	959.05	16.82	112974.49	21674.68	93225.13	9408.81
Hundred And Eighth Floor	959.05	0.00	959.05	16.82	113933.54	21674.68	94184.18	9425.63
Hundred And Ninth Floor	959.05	0.00	959.05	16.82	114892.59	21674.68	95143.23	9442.45
Hundred And Tenth Floor	959.05	0.00	959.05	16.82	115851.64	21674.68	96102.28	9459.27
Hundred And Eleventh Floor	959.05	0.00	959.05	16.82	116810.69	21674.68	97061.33	9476.09
Hundred And Twelfth Floor	959.05	0.00	959.05	16.82	117769.74	21674.68	98020.38	9492.91
Hundred And Thirteenth Floor	959.05	0.00	959.05	16.82	118728.79	21674.68	98979.43	9509.73
Hundred And Fourteenth Floor	959.05	0.00	959.05	16.82	119687.84	21674.68	99938.48	9526.55
Hundred And Fifteenth Floor	959.05	0.00	959.05	16.82	120646.89	21674.68	100897.53	9543.37
Hundred And Sixteenth Floor	959.05	0.00	959.05	16.82	121605.94	21674.68	101856.58	9560.19
Hundred And Seventeenth Floor	959.05	0.00	959.05	16.82	122564.99	21674.68	102815.63	9577.01
Hundred And Eighteenth Floor	959.05	0.00	959.05	16.82	123524.04	21674.68	103774.68	9593.83
Hundred And Nineteenth Floor	959.05	0.00	959.05	16.82	124483.09	21674.68	104733.73	9610.65
Hundred And Twentieth Floor	959.05	0.00	959.05	16.82	125442.14	21674.68	105692.78	9627.47
Hundred And Twenty First Floor	959.05	0.00	959.05	16.82	126401.19	21674.68	106651.83	9644.29
Hundred And Twenty Second Floor	959.05	0.00	959.05	16.82	127360.24	21674.68	107610.88	9661.11
Hundred And Twenty Third Floor	959.05	0.00	959.05	16.82	128319.29	21674.68	108569.93	9677.93
Hundred And Twenty Fourth Floor	959.05	0.00	959.05	16.82	129278.34	21674.68	109528.98	9694.75
Hundred And Twenty Fifth Floor	959.05	0.00	959.05	16.82	130237.39	21674.68	110488.03	9711.57
Hundred And Twenty Sixth Floor	959.05	0.00	959.05	16.82	131196.44	21674.68	111447.08	9728.39
Hundred And Twenty Seventh Floor	959.05	0.00	959.05	16.82	132155.49	21674.68	112406.13	9745.21
Hundred And Twenty Eighth Floor	959.05	0.00	959.05	16.82	133114.54	21674.68	113365.18	9762.03
Hundred And Twenty Ninth Floor	959.05	0.00	959.05	16.82	134073.59	21674.68	114324.23	9778.85
Hundred And Thirtieth Floor	959.05	0.00	959.05	16.82	135032.64	21674.68	115283.28	9795.67
Hundred And Thirty First Floor	959.05	0.00	959.05	16.82	135991.69	21674.68	116242.33	9812.49
Hundred And Thirty Second Floor	959.05	0.00	959.05	16.82	136950.74	21674.68	117201.38	9829.31
Hundred And Thirty Third Floor	959.05	0.00	959.05	16.82	137909.79	21674.68	118160.43	9846.13
Hundred And Thirty Fourth Floor	959.05	0.00	959.05	16.82	138868.84	21674.68	119119.48	9862.95
Hundred And Thirty Fifth Floor	959.05	0.00	959.05	16.82	139827.89	21674.68	120078.53	9879.77
Hundred And Thirty Sixth Floor	959.05	0.00	959.05	16.82	140786.94	21674.68	121037.58	9896.59
Hundred And Thirty Seventh Floor	959.05	0.00	959.05	16.82	141745.99	21674.68	121996.63	9913.41
Hundred And Thirty Eighth Floor	959.05	0.00	959.05	16.82	142705.04	21674.68	122955.68	9930.23
Hundred And Thirty Ninth Floor	959.05	0.00	959.05	16.82	143664.09	21674.68	123914.73	9947.05
Hundred And Fortieth Floor	959.05	0.00	959.05	16.82	144623.14	21674.68	124873.78	9963.87
Hundred And Forty First Floor	959.05	0.00	959.05	16.82	145582.19	21674.68	125832.83	9980.69
Hundred And Forty Second Floor	959.05	0.00	959.05	16.82	146541.24	21674.68	126791.88	9997.51
Hundred And Forty Third Floor	959.05	0.00	959.05	16.82	147500.29	21674.68	127750.93	10014.33
Hundred And Forty Fourth Floor	959.05	0.00	959.05	16.82	148459.34	21674.68	128709.98	10031.15
Hundred And Forty Fifth Floor	959.05	0.00	959.05	16.82	149418.39	21674.68	129669.03	10047.97
Hundred And Forty Sixth Floor	959.05	0.00	959.05	16.82	150377.44	21674.68	130628.08	10064.79
Hundred And Forty Seventh Floor	959.05	0.00	959.05	16.82	151336.49	21674.68	131587.13	10081.61
Hundred And Forty Eighth Floor	959.05	0.00	959.05	16.82	152295.54	21674.68	132546.18	10098.43
Hundred And Forty Ninth Floor	959.05	0.00	959.05	16.82	153254.59	21674.68	133505.23	10115.25
Hundred And Fiftieth Floor	959.05	0.00	959.05	16.82	154213.64	21674.68	134464.28	10132.07
Hundred And Fifty First Floor	959.05	0.00	959.05	16.82	155172.69	21674.68	135423.33	10148.89
Hundred And Fifty Second Floor	959.05	0.00	959.05	16.82	156131.74	21674.68	136382.38	10165.71
Hundred And Fifty Third Floor	959.05	0.00	959.05	16.82	157090.79	21674.68	137341.43	10182.53
Hundred And Fifty Fourth Floor	959.05	0.00	959.05	16.82	158049.84	21674.68	138300.48	10199.35
Hundred And Fifty Fifth Floor	959.05	0.00	959.05	16.82	159008.89	21674.68	139259.53	10216.17
Hundred And Fifty Sixth Floor	959.05	0.00	959.05	16.82	159967.94	21674.68	140218.58	10232.99
Hundred And Fifty Seventh Floor	959.05	0.00	959.05	16.82	160926.99	21674.68	141177.63	10249.81
Hundred And Fifty Eighth Floor	959.05	0.00	959.05	16.82	161886.04	21674.68	142136.68	10266.63
Hundred And Fifty Ninth Floor	959.05	0.00	959.05	16.82	162845.09	21674.68	143095.73	10283.45
Hundred And Sixtieth Floor	959.05	0.00	959.05	16.82	163804.14	21674.68	144054.78	10300.27
Hundred And Sixty First Floor	959.05	0.00	959.05	16.82	164763.19	21674.68	145013.83	10317.09
Hundred And Sixty Second Floor	959.05	0.00	959.05	16.82	165722.24	21674.68	145972.88	10333.91
Hundred And Sixty Third Floor	959.05	0.00	959.05	16.82	166681.29	21674.68	146931.93	10350.73
Hundred And Sixty Fourth Floor	959.05	0.00	959.05	16.82	167640.34	21674.68	147890.98	10367.55
Hundred And Sixty Fifth Floor	959.05	0.00	959.05	16.82	168599.39	21674.68	148850.03	10384.37
Hundred And Sixty Sixth Floor	959.05	0.00	959.05	16.82	169558.44	21674.68	149809.08	10401.19
Hundred And Sixty Seventh Floor	959.05	0.00	959.05	16.82	170517.49	21674.68	150768.13	10418.01
Hundred And Sixty Eighth Floor	959.05	0.00	959.05	16.82	171476.54	21674.68	151727.18	10434.83
Hundred And Sixty Ninth Floor	959.05	0.00	959.05	16.82	172435.59	21674.68	152686.23	10451.65
Hundred And Seventieth Floor	959.05	0.00	959.05	16.82	173394.64	21674.68	153645.28	10468.47
Hundred And Seventy First Floor	959.05	0.00	959.05	16.82	174353.69	21674.68	154604.33	10485.29
Hundred And Seventy Second Floor	959.05	0.00	959.05	16.82	175312.74	21674.68	155563.38	10502.11
Hundred And Seventy Third Floor	959.05	0.00	959.05	16.82	176271.79	21674.68	156522.43	10518.93
Hundred And Seventy Fourth Floor	959.05	0.00	959.05	16.82	177230.84	21674.68	157481.48	10535.75
Hundred And Seventy Fifth Floor	959.05	0.00	959.05	16.82	178189.89	21674.68	158440.53	10552.57
Hundred And Seventy Sixth Floor	959.05	0.00	959.05	16.82	179148.94	21674.68	159399.58	10569.39
Hundred And Seventy Seventh Floor	959.05	0.00	959.05	16.82	180107.99	21674.68	160358.63	10586.21
Hundred And Seventy Eighth Floor	959.05	0.00	959.05	16.82	181067.04	21674.68	161317.68	10603.03
Hundred And Seventy Ninth Floor	959.05	0.00	959.05	16.82	182026.09	21674.68	162276.73	10619.85
Hundred And Eightieth Floor	959.05	0.00	959.05	16.82	182985.14	21674.68	163235.78	10636.67
Hundred And Eighty First Floor	959.05	0.00	959.05	16.82	183944.19	21674.68	164194.83	10653.49
Hundred And Eighty Second Floor	959.05	0.00	959.05	16.82	184903.24	21674.68	165153.88	10670.31
Hundred And Eighty Third Floor	959.05	0.00	959.05	16.82	185862.29	21674.68	166112.93	10687.13
Hundred And Eighty Fourth Floor	959.05	0.00	959.05	16.82	186821.34	21674.68	167071.98	10703.95
Hundred And Eighty Fifth Floor	959.05	0.00	959.05	16.82	187780.39	21674.68	168031

Project Title :FEACON CONSTRUCTION AND INDUSTRIES PVT. LTD.

DATE 31-03-2022
SHEET NO. 2

Proposal Basic Information	
Proposal File No.	RMC/KP/72/41/B/20/MD/21
Owner Name	FEACON CONSTRUCTIONS AND INDUSTRIES PVT LTD REP BY MANAGING DIRECTOR PUNITA KUMAR JAIN
Khata No	43
Plot No	1609
Village Name	KONNA
Use	Residential
SubUse	Group Housing

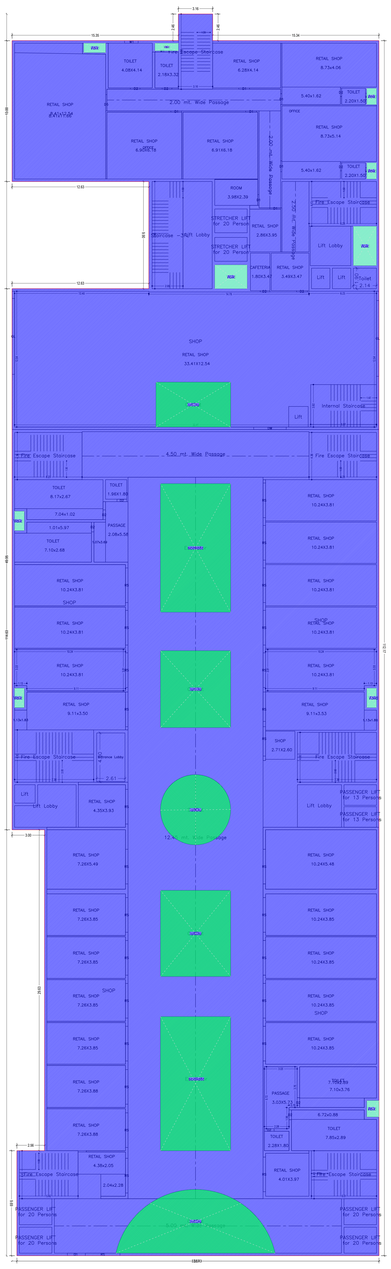

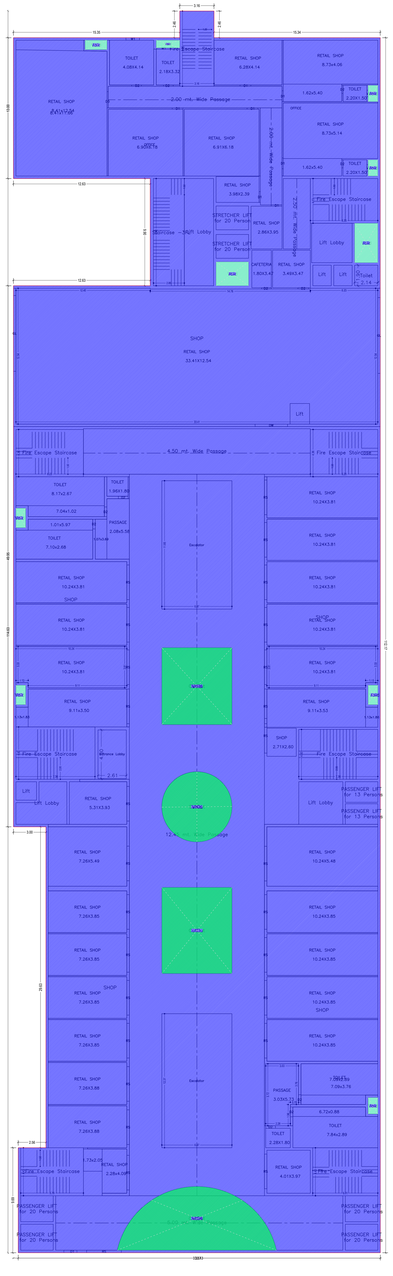

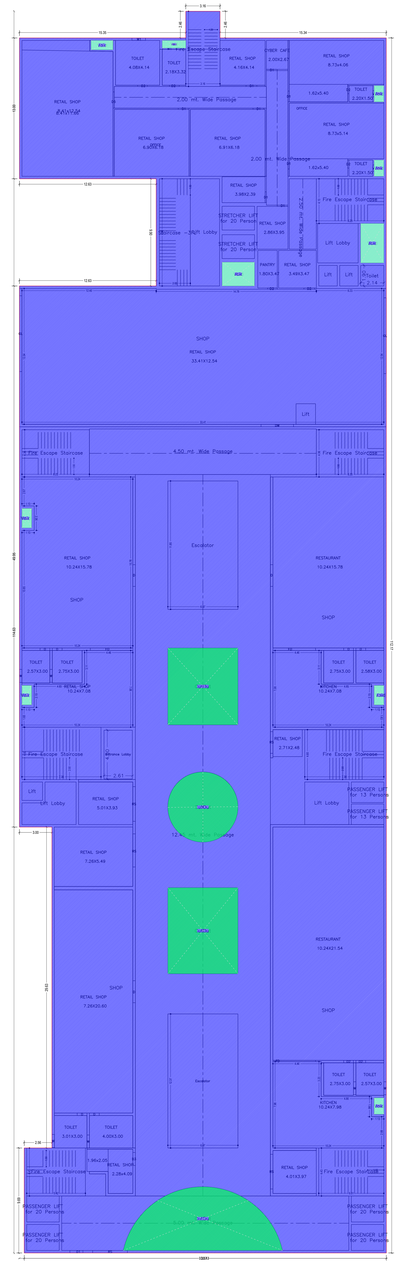

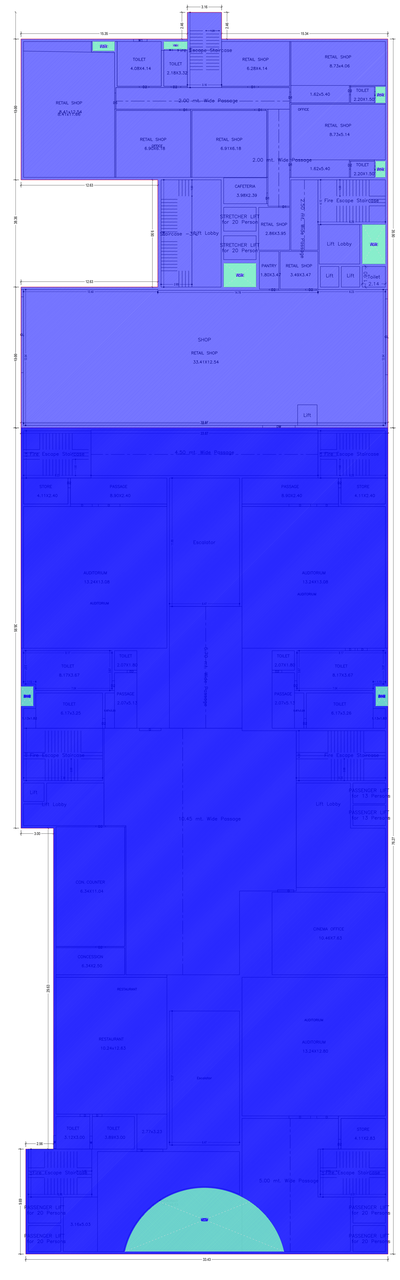

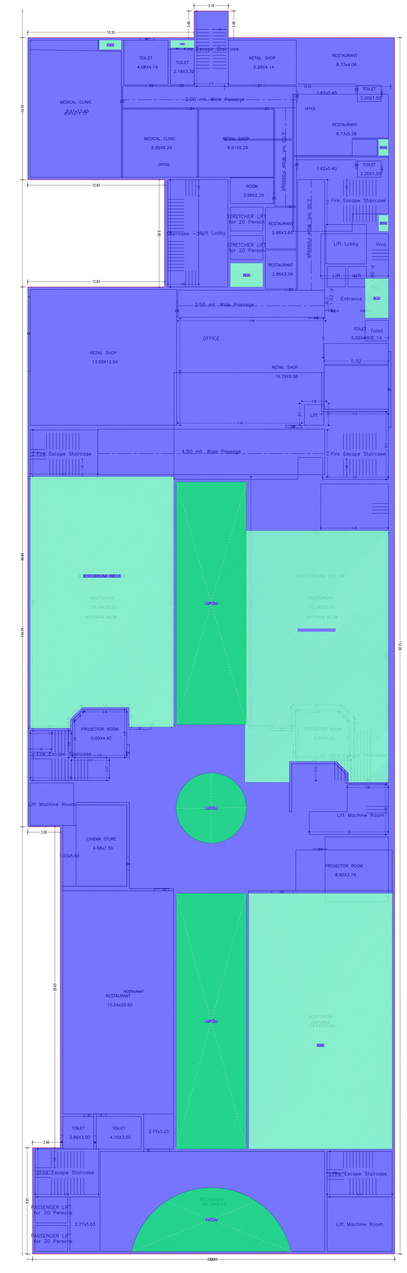

LP NAME AND SIGNATURE	STRUCTURAL ENGG NAME AND SIGNATURE	BUILDER NAME AND SIGNATURE	DIGITAL SIGNATURE
RAGHUNDHAN KUMAR IN/CA/2003/19-16			

This is system generated MAP. No need to Physically Signed.

ISO_full 34ext 4A0_(1682.00_x_2378.00_MM)

Project Title :FEACON CONSTRUCTION AND INDUSTRIES PVT. LTD.

DATE 31-03-2022
SHEET NO. 3

Proposal Basic Information	
Proposal Facility No.	RMC/SPCS/HYD/0129/21/A1/1
Owner Name	FEACON CONSTRUCTIONS AND INDUSTRIES PVT.LTD. REPRESENTED BY MANAGING DIRECTOR KUNUTURI RAMA JAI
Khata No	43
Plot No	1609
Village Name	KONKA
Use	Residential
SubUse	Group Housing

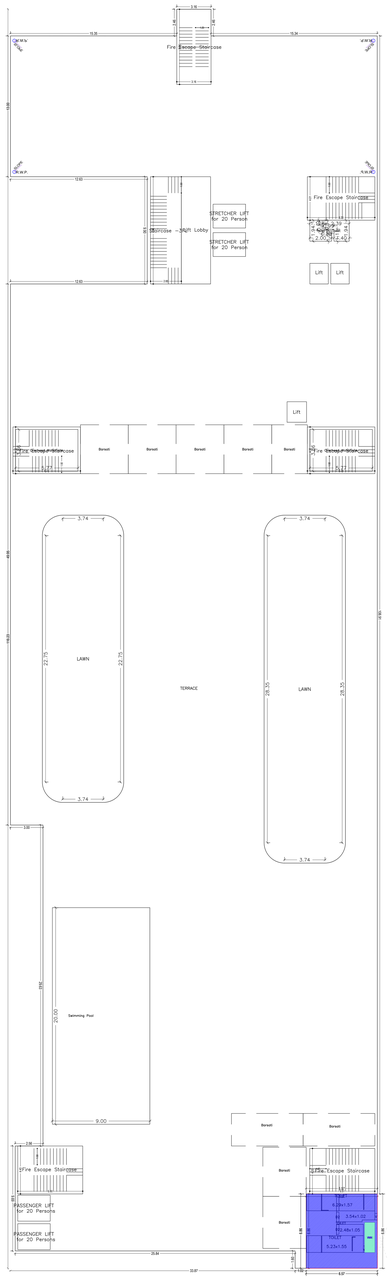

FIFTH FLOOR PLAN
(Existing)
(SCALE 1:100)

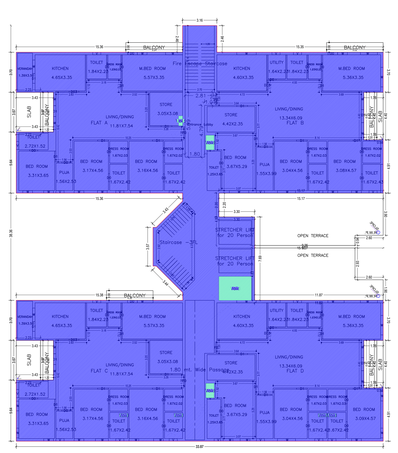

SIXTH FLOOR PLAN
(Existing)
(SCALE 1:100)

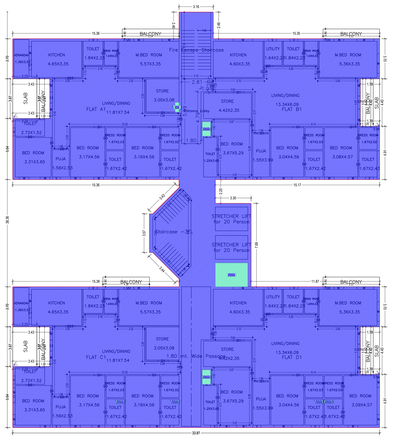

TYPICAL – 7– 10 FLOOR PLAN
(Existing)
(SCALE 1:100)

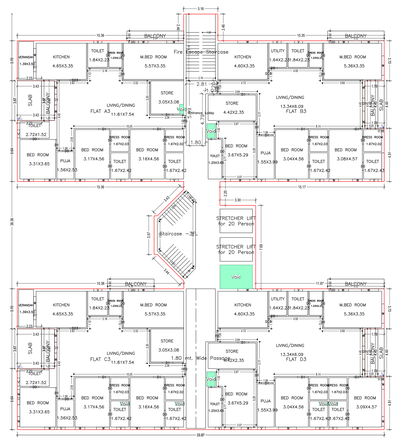

TYPICAL – 11– 14 FLOOR PLAN
(Proposed)
(SCALE 1:100)

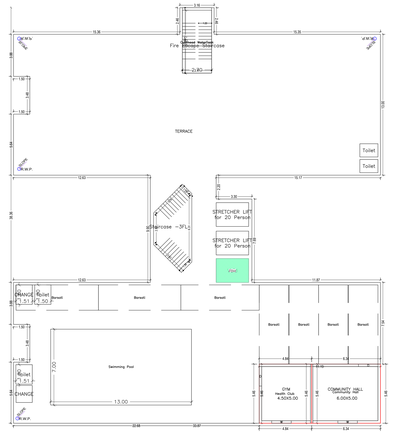

FIFTEENTH FLOOR PLAN
(Proposed)

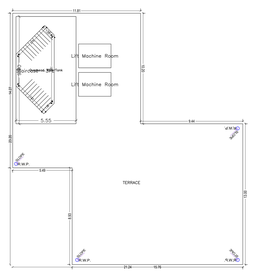

TERRACE FLOOR PLAN
(SCALE 1:100)

ELEVATION–2

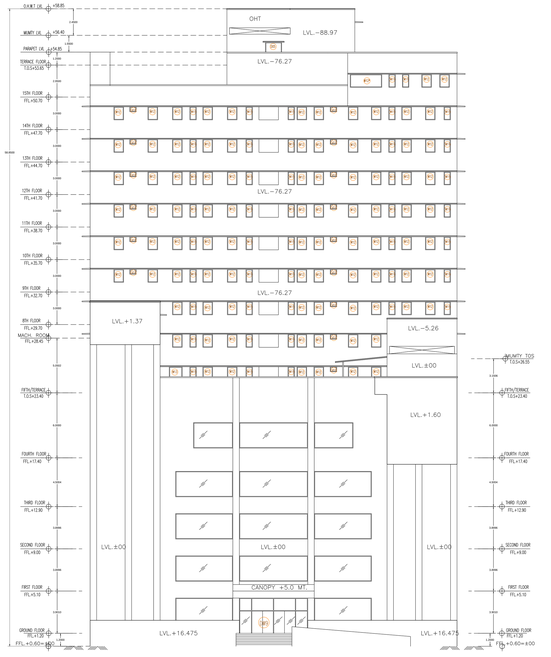

ELEVATION–1

Name: SRINIVAS KASAVI
Designation: Assistant Director
Department: Town Planning
Organization: GOVERNMENT OF JHARKHAND

LTP NAME AND SIGNATURE	STRUCTURAL ENGG NAME AND SIGNATURE	BUILDER NAME AND SIGNATURE	DIGITAL SIGNATURE
KASALENDRA KUMAR RMC/LS/0031/15-16			

This is system generated MAP. No need to Physically Signed.

Project Title :FEACON CONSTRUCTION AND INDUSTRIES PVT. LTD.

Proposal Basic Information	
Proposal File No.	RMC/SKP/72/HP/B/20/0621/1
Owner Name	FEACON CONSTRUCTIONS AND INDUSTRIES PVT LTD REPRESENTED BY MANAGING DIRECTOR KUNJU KUMAR JHA
Khata No	43
Plot No	1609
Village Name	KONKA
Use	Residential
SubUse	Group Housing

DATE : 31-03-2022
SHEET NO. : 4

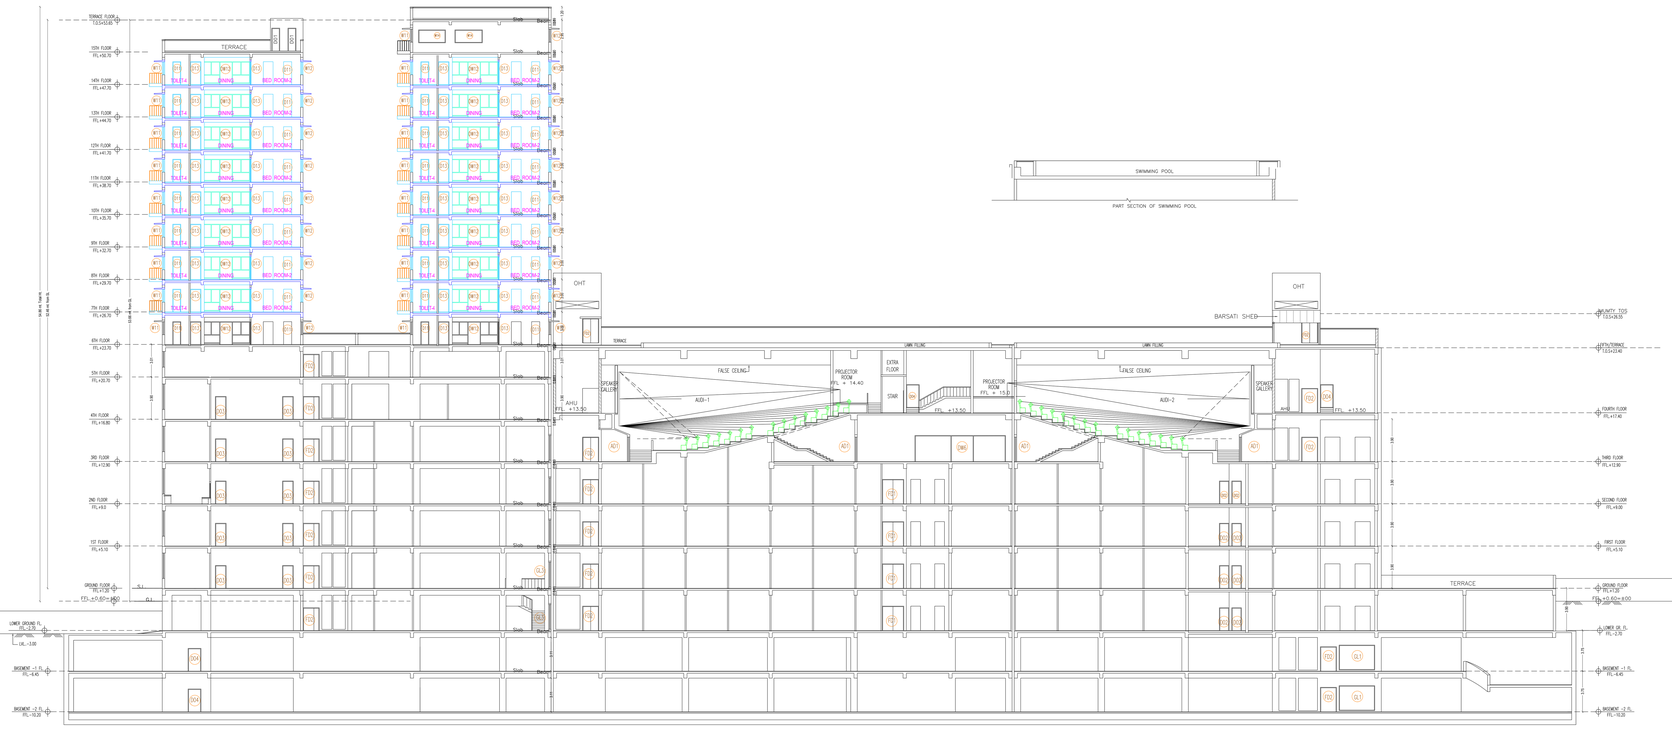

SECTION – AA

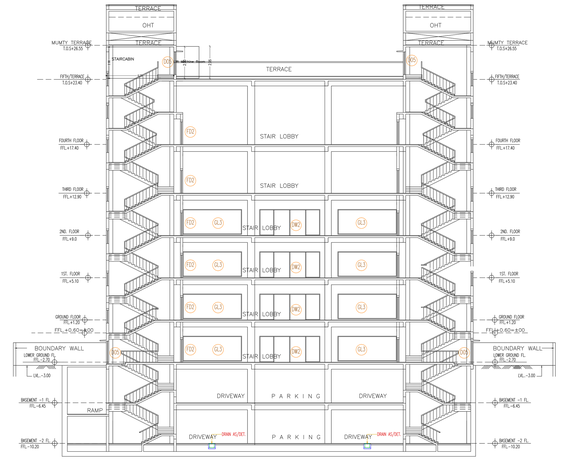

SECTION –BB

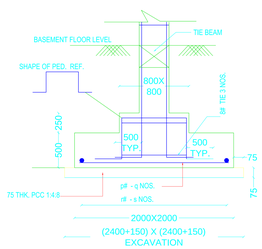

SECTION 1-1

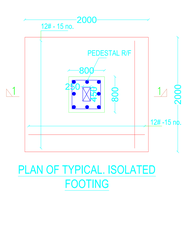

PLAN OF TYPICAL, ISOLATED FOOTING

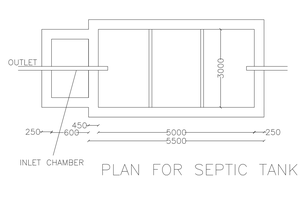

PLAN FOR SEPTIC TANK

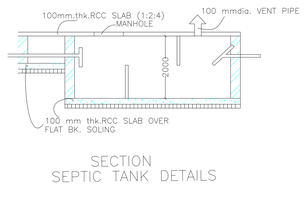

SECTION
SEPTIC TANK DETAILS

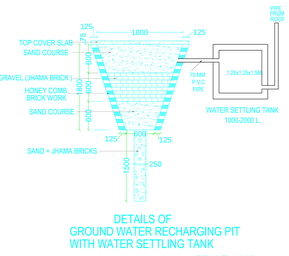

DETAILS OF
GROUND WATER RECHARGING PIT
WITH WATER SETTLING TANK
SCALE =1:50

Name : SHASHI KUMARAN
Designation : Assistant Professor
Commission No. : 0
Competency area : Civil
Qualification : M.Tech
Jharkhand

LTP NAME AND SIGNATURE	STRUCTURAL ENGG NAME AND SIGNATURE	BUILDER NAME AND SIGNATURE	DIGITAL SIGNATURE
KAUSHLENDRA KUMAR RMC/LS/0070-16			

This is system generated MAP. No need to Physically Signed.