Project Title :AASTHA MAJESTIC JAMSHEDPUR, JHARKHAND OWNER KAUSHAL KANCHAN CONSTRUCTION PVT LTD

DATE	01-10-2020
SHEET NO.	1

Proposal Basic Information

Proposal File No.	JNAC/GH/0068/W/112020
Owner Name	M/S RUKMANI PROPERTY PROJECT PVT. LTD.
Khata No	(OLD) 2 , (NEW) 19
Plot No	(OLD) 4721, 4722, 4700 , 4705 , 4699 PART , 4703 PART - PART -(NEW) 956 - 960 - 962 - 992-PART , 993-PART , 997 PART , 861 PART , 864 PART , 863 PART
Village Name	Residential
Use	
Sub Use	Group Housing

AREA STATEMENT JAMSHEDPUR NAC	VERSION NO : 1.0.49 VERSION DATE : 22/06/2020	
PROJECT DETAIL		
Region: JHARKHAND URBAN LOCAL BODIES	Plot Use: Residential	
District: EAST SINGHBHUM	Plot SubUse: Group Housing	
Authority: JAMSHEDPUR NAC	Plot Name:Khata/Plot/Subplot No.: NA	
Inward_No: JNAC/GH/0068/W/112020	Plot/Sub Plot No.: (OLD) 4721, 4722, 4700, 4705, 4699 PART , 4703 PART - PART -(NEW) 956 - 960 - 962 - 992-PART , 993-PART , 997 PART , 861 PART , 864 PART , 863 PART	
Application Type: General Proposal	North: CTS No. - PLOT NO - 966	
Project Type: Group Development Scheme	South: CTS No. - OTHER'S PLOT	
Nature of Development: New	East: Road Width : 13.71	
Location of Development Area: Old Town	West: CTS No. - PLOT NO. - 954	
AREA DETAILS:		SQ.MT.
AREA OF PLOT (Minimum)	(A)	5268.32
NET AREA OF PLOT (Gross Plot Area - Deduction from Gross Plot area)	(A-Deductions)	5268.32
Deduction for Balance Plot Area(from Gross Plot Area)		
Common Plot		535.74
Total:		535.74
BALANCE AREA OF PLOT(Net Plot Area - Recreational/Amenity Open)	(A-Deductions)	4732.58
PLOT AREA FOR COVERAGE(Net Plot Area)	(A-Deductions)	5268.32
Plot Area for FAR (Net Plot Area + Road/Widening Area)	(A-Deductions)	5268.32
COVERAGE CHECK		
Permissible Coverage area (35.00 %)		1843.91
Proposed Coverage Area (33.09 %)		1743.15
Total Proj. Coverage Area (33.09 %)		1743.15
Balance coverage area (1.91 %)		100.81
FAR CHECK		
Perm. FAR Area (2.50)		13170.80
Maximum Permissible FAR Area (3.50)		10804.96
Total Perm. FAR area		10804.96
Residential FAR		10458.13
Special FAR		257.33
Proposed FAR Area		10741.91
Total Proposed FAR Area		10741.91
Consumed FAR (Factor)		2.00
Balance FAR Area		63.05
Total Paid Proposed FAR Area		2571.11
BUILT UP AREA CHECK		
Total Proposed BuiltUp Area		22461.03
ARCHITECT (Regd)		Sreyasri Dasgupta
ENGINEER (Regd)		
SUPERVISOR (Regd)		
OWNER (Regd)		M/S RUKMANI PROPERTY PROJECT PVT. LTD.
DEVELOPMENT AUTHORITY		LOCAL BODY

Building USE/SUBUSE Details

Building Name	Building Use	Building SubUse	Building Structure
MAJESTIC (AASTHA)	Residential	Group Housing	Multistoried

COLOR INDEX	
PLOT BOUNDARY	
ABUTTING ROAD	
PROPOSED CONSTRUCTION	
COMMON PLOT	
ROAD WIDENING AREA	
EXISTING (To be retained)	
EXISTING (To be demolished)	

Required Parking(Table 7a)

Building Name	Type	SubUse	Area (Sq.mt.)	Units		Car		Visitors Car		TwoWheeler	
				Reqd.	Prop.	Reqd./Unit	Reqd.	Prop.	Reqd.	Prop.	Reqd.	Prop.
MAJESTIC (AASTHA)	Residential	Group Housing	> 0	1	166.00	1.00	166	-	-	-	-	-
			> 1	1	166.00	-	-	-	1	17	-	-
	Public Utility	Public Utility Bldg	> 0	100	257.33	1	2	-	1	-	-	-
			> 1	100	257.33	-	-	-	-	-	1	6
	Total:		-	-	-	-	168	169	-	17	1	6
											6	156

Parking Check (Table 7b)

Vehicle Type	Reqd.		Prop.	
	No.	Area	No.	Area
Car	-	-	139	1737.50
Two Stock Car	-	-	30	375.00
Total Car	168	2100.00	169	2112.50
Visitor's Car Parking	-	-	18	225.00
Total Visitor Parking	17	212.50	18	225.00
TwoWheeler	-	-	156	312.00
Total TwoWheeler	6	12.00	156	312.00
Other Parking	-	-	-	729.07
Total		2324.50		3894.57

FAR & Tenement Details (Table 4c--1)

Building	No. of Same Bldg	Total Built Up Area (Sq.mt.)	Deductions (Area in Sq.mt.)							Proposed FAR Area (Sq.mt.)		Total FAR Area (Sq.mt.)	Total Consumed Additional FAR Area (Sq.mt.)	Tenet (No.)
			StairCase	Lift	Lift Lobby	Balcony	Void	Accessory Use	Parking	Resi.	Public Utility			
MAJESTIC (AASTHA)	1	22461.03	1554.50	528.80	418.40	128.54	2034.69	471.13	1583.07	15458.12	257.33	10741.90	10741.90	156
Grand Total:	1	22461.03	1554.50	528.80	418.40	128.54	2034.69	471.13	1583.07	15458.12	257.33	10741.90	10741.90	156

Buildingwise Floor FAR Details

Floor Name	Building Name		Total		
	MAJESTIC (AASTHA)				
	Proposed Built Up Area (Sq.mt.)	Proposed FAR Area (Sq.mt.)	Total Proposed Built Up Area (Sq.mt.)	Total FAR Area (Sq.mt.)	Total Maximum Permissible FAR Area (Sq.mt.)	Total Paid Built Up Area (Sq.mt.)
Parking Floor	1743.15	36.44	1743.15	36.44	1743.15	
First Floor	1344.10	1045.35	1344.10	1045.35	1045.35	1344.10
Second Floor	1344.10	1045.35	1344.10	1045.35	1045.35	1344.10
Third Floor	1344.10	1045.35	1344.10	1045.35	453.98	583.70
Fourth Floor	1355.39	1051.00	1355.39	1051.00	0.00	0.00
Fifth Floor	1355.39	1051.00	1355.39	1051.00	0.00	0.00
Sixth Floor	1355.39	1051.00	1355.39	1051.00	0.00	0.00
Seventh Floor	1330.94	1026.55	1330.94	1026.55	0.00	0.00
Eighth Floor	1210.33	913.23	1210.33	913.23	0.00	0.00
Ninth Floor	1213.09	914.61	1213.09	914.61	0.00	0.00
Tenth Floor	1213.09	914.61	1213.09	914.61	0.00	0.00
Eleventh Floor	1184.96	941.71	1184.96	941.71	0.00	0.00
Twelfth Floor	896.83	637.35	896.83	637.35	0.00	0.00
Thirteenth Floor	832.53	630.33	832.53	630.33	0.00	0.00
Fourteenth Floor	832.53	630.33	832.53	630.33	0.00	0.00
Fifteenth Floor	825.02	627.27	825.02	627.27	0.00	0.00
Sixteenth Floor	937.87	709.93	937.87	709.93	0.00	0.00
Seventeenth Floor	594.62	406.90	594.62	406.90	0.00	0.00
Eighteenth Floor	547.47	361.45	547.47	361.45	0.00	0.00
Nineteenth Floor	503.19	356.07	503.19	356.07	0.00	0.00
Twentieth Floor	503.19	356.07	503.19	356.07	0.00	0.00
Tempus Floor	0.00	0.00	0.00	0.00	0.00	0.00
Total:	22461.03	15741.90	22461.03	15741.90	2571.10	5010.00

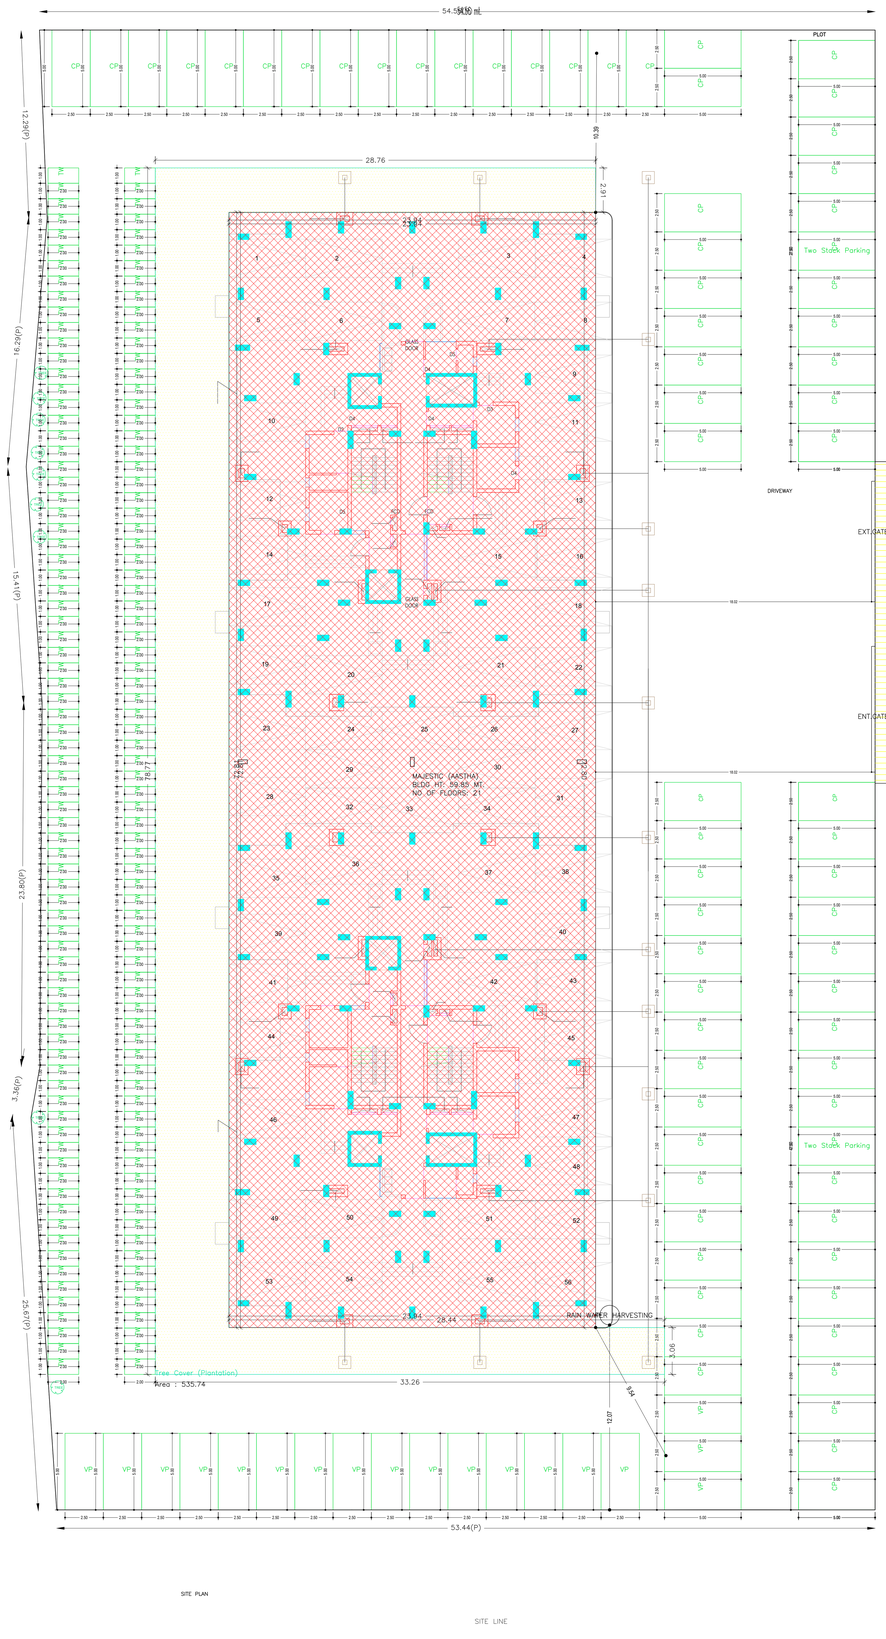

SITE PLAN

SITE LINE

L1P NAME AND SIGNATURE	STRUCTURAL ENGS NAME AND SIGNATURE	BUILDER NAME AND SIGNATURE	DIGITAL SIGNATURE
Sreyasri Dasgupta JNAC/ARC/0007/2019			

This is system generated MAP. No need to Physically Signed.

Digitally signed by : KRISHNA KUMAR
Organization : Confidential
Location : Personal

Project Title :AASTHA MAJESTIC JAMSHEDPUR, JHARKHAND OWNER KAUSHAL KANCHAN CONSTRUCTION PVT LTD

DATE 01-10-2020
SHEET NO. 2

Proposal Basic Information

Proposal File No.	JNACH/0068/W/112020
Owner Name	M/S RUKMANI PROPERTY PROJECT PVT. LTD.
Khata No	(OLD) 2 , (NEW) 19
Plot No	(OLD) 4701, 4702, 4705, 4706, 4699 PART, 4703 PART, PART-I NEW-1956, 960, 962, 962-PART, 963-PART, 957 PART, 961 PART, 964 PART, 963 PART
Village Name	Residential
Use	
Sub/Use	Group Housing

PARKING FLOOR PLAN
(SCALE 1:100)

TYPICAL – 1– 3 FLOOR PLAN
(Proposed)
(SCALE 1:100)

TYPICAL – 4– 6 FLOOR PLAN
(Proposed)
(SCALE 1:100)

SEVENTH FLOOR PLAN
(Proposed)
(SCALE 1:100)

Building :MAJESTIC (AASTHA)

Floor Name	Total Built Up Area (Sq.mt.)	Deductions (Area in Sq.mt.)						Proposed FAR Area (Sq.mt.)		Total FAR Area (Sq.mt.)	Total Consumed Additional FAR Area (Sq.mt.)	Tenmt (No.)
		StairCase	Lift	Lift Lobby	Balcony	Void	Accessory Use	Parking	Resi.	Public Utility		
Parking Floor	1743.10	75.30	0.00	0.00	0.00	0.00	58.29	1583.07	0.00	0.00	26.44	00
First Floor	1344.10	73.96	26.44	20.92	5.52	153.20	18.71	0.00	1045.35	0.00	1045.35	1045.35	12
Second Floor	1344.10	73.96	26.44	20.92	5.52	153.20	18.71	0.00	1045.35	0.00	1045.35	1045.35	12
Third Floor	1344.10	73.96	26.44	20.92	5.52	153.20	18.71	0.00	1045.35	0.00	1045.35	1045.35	12
Fourth Floor	1355.39	73.96	26.44	20.92	11.16	153.20	18.71	0.00	1051.00	0.00	1051.00	1051.00	12
Fifth Floor	1355.39	73.96	26.44	20.92	11.16	153.20	18.71	0.00	1051.00	0.00	1051.00	1051.00	12
Sixth Floor	1355.39	73.96	26.44	20.92	11.16	153.20	18.71	0.00	1051.00	0.00	1051.00	1051.00	12
Seventh Floor	1330.94	73.96	26.44	20.92	11.16	153.20	18.71	0.00	1026.55	0.00	1026.55	1026.55	12
Eighth Floor	1210.33	73.96	26.44	20.92	9.79	147.29	18.71	0.00	913.23	0.00	913.23	913.23	10
Ninth Floor	1213.09	73.96	26.44	20.92	11.16	147.29	18.71	0.00	914.61	0.00	914.61	914.61	10
Tenth Floor	1213.09	73.96	26.44	20.92	11.16	147.29	18.71	0.00	914.61	0.00	914.61	914.61	10
Eleventh Floor	1184.96	73.96	26.44	20.92	11.16	92.06	18.71	0.00	941.71	0.00	941.71	941.71	10
Twelfth Floor	896.83	73.96	26.44	20.92	2.76	116.69	18.71	0.00	637.35	0.00	637.35	637.35	06
Thirteenth Floor	832.53	73.96	26.44	20.92	7.21	54.96	18.71	0.00	630.33	0.00	630.33	630.33	06
Fourteenth Floor	832.53	73.96	26.44	20.92	7.21	54.96	18.71	0.00	630.33	0.00	630.33	630.33	06
Fifteenth Floor	825.02	73.96	26.44	20.92	2.76	54.96	18.71	0.00	627.27	0.00	627.27	627.27	04
Seventeenth Floor	937.67	73.96	26.44	20.92	2.76	46.31	57.35	0.00	452.59	257.33	709.93	709.93	04
Seventeenth Floor	884.62	73.96	26.44	20.92	1.38	46.31	18.71	0.00	406.90	0.00	406.90	406.90	04
Eighteenth Floor	947.47	73.96	26.44	20.92	0.00	45.99	18.71	0.00	361.45	0.00	361.45	361.45	04
Nineteenth Floor	930.19	73.96	26.44	20.92	0.00	4.09	18.71	0.00	356.07	0.00	356.07	356.07	04
Twentieth Floor	930.19	73.96	26.44	20.92	0.00	4.09	18.71	0.00	356.07	0.00	356.07	356.07	04
Terrace Floor	0.00	0.00	0.00	0.00	0.00	0.00	0.00	0.00	0.00	0.00	0.00	0.00	00
Total	23481.03	1554.50	528.80	418.40	128.54	2034.69	471.13	1583.07	15458.12	257.33	15741.90	15741.90	166
Total Number of Same Buildings	1												
Total	23481.03	1554.50	528.80	418.40	128.54	2034.69	471.13	1583.07	15458.12	257.33	15741.90	15741.90	166

UnitBUA Table for Building :MAJESTIC (AASTHA)

FLOOR	Name	UnitBUA Type	UnitBUA Area	Carpet Area	No. of Rooms	No. of Tenement	
TYPICAL -1 3 FLOOR PLAN	FLAT-1A	FLAT	74.79	74.45	9	36	
	FLAT-1B	FLAT	61.50	60.87	7		
	FLAT-1C	FLAT	61.50	60.87	7		
	FLAT-1D	FLAT	71.64	71.39	8		
	FLAT-1E	FLAT	71.64	71.39	8		
	FLAT-1F	FLAT	71.64	71.39	8		
	FLAT-1G	FLAT	71.64	71.39	8		
	FLAT-1H	FLAT	71.64	71.39	8		
	FLAT-1I	FLAT	61.50	60.87	7		
	FLAT-1J	FLAT	61.50	60.87	7		
	FLAT-1K	FLAT	74.79	74.45	9		
TYPICAL -4 6 FLOOR PLAN	FLAT-2A	FLAT	74.79	74.45	9	36	
	FLAT-2B	FLAT	74.79	74.45	9		
	FLAT-2C	FLAT	61.50	60.87	7		
	FLAT-2D	FLAT	61.50	60.87	7		
	FLAT-2E	FLAT	71.64	71.39	8		
	FLAT-2F	FLAT	71.64	71.39	8		
	FLAT-2G	FLAT	71.64	71.39	8		
	FLAT-2H	FLAT	71.64	71.39	8		
	FLAT-2I	FLAT	61.50	60.87	7		
	FLAT-2J	FLAT	61.50	60.87	7		
	FLAT-2K	FLAT	74.79	74.45	9		
SEVENTH FLOOR PLAN	FLAT-3A	FLAT	74.79	74.45	9	12	
	FLAT-3B	FLAT	74.79	74.45	9		
	FLAT-3C	FLAT	61.50	60.87	7		
	FLAT-3D	FLAT	71.64	71.39	8		
	FLAT-3E	FLAT	60.74	60.49	7		
	FLAT-3F	FLAT	71.64	71.39	8		
	FLAT-3G	FLAT	60.74	60.49	7		
	FLAT-3H	FLAT	71.64	71.39	8		
	FLAT-3I	FLAT	61.50	60.87	7		
	FLAT-3J	FLAT	61.50	60.87	7		
	FLAT-3K	FLAT	74.79	74.45	9		
EIGHTH FLOOR PLAN	FLAT-4A	FLAT	74.79	74.45	10	10	
	FLAT-4B	FLAT	85.50	84.88	9		
	FLAT-4C	FLAT	61.50	60.87	7		
	FLAT-4D	FLAT	60.74	60.49	7		
	FLAT-4E	FLAT	71.64	71.39	8		
	FLAT-4F	FLAT	85.50	84.88	9		
	FLAT-4G	FLAT	61.50	60.87	7		
	FLAT-4H	FLAT	85.50	84.88	9		
	FLAT-4I	FLAT	61.50	60.87	7		
	FLAT-4J	FLAT	74.79	74.45	10		
TYPICAL - 9& 10 FLOOR PLAN	FLAT-5A	FLAT	74.79	74.45	10	20	
	FLAT-5B	FLAT	85.50	84.88	9		
	FLAT-5C	FLAT	61.50	60.87	7		
	FLAT-5D	FLAT	60.74	60.49	7		
	FLAT-5E	FLAT	71.64	71.39	8		
	FLAT-5F	FLAT	85.50	84.88	9		
	FLAT-5G	FLAT	61.50	60.87	7		
	FLAT-5H	FLAT	85.50	84.88	9		
	FLAT-5I	FLAT	61.50	60.87	7		
	FLAT-5J	FLAT	74.79	74.45	9		
ELEVENTH FLOOR PLAN	FLAT-6A	FLAT	79.28	78.93	10	10	
	FLAT-6B	FLAT	85.50	84.88	9		
	FLAT-6C	FLAT	61.50	60.87	7		
	FLAT-6D	FLAT	60.74	60.49	7		
	FLAT-6E	FLAT	71.64	71.39	8		
	FLAT-6F	FLAT	60.74	60.49	7		
	FLAT-6G	FLAT	71.64	71.39	8		
	FLAT-6H	FLAT	85.50	84.88	9		
	FLAT-6I	FLAT	61.50	60.87	7		
	FLAT-6J	FLAT	79.28	78.93	10		
TWELFTH FLOOR PLAN	FLAT-7A	FLAT	85.50	84.88	9	6	
	FLAT-7B	FLAT	85.50	84.88	9		
	FLAT-7C	FLAT	74.09	74.34	8		
	FLAT-7D	FLAT	85.50	84.88	9		
	FLAT-7E	FLAT	85.50	84.88	9		
	FLAT-7F	FLAT	85.50	84.88	9		
THIRTEENTH FLOOR PLAN	FLAT-8A	FLAT	85.50	84.88	9	6	
	FLAT-8B	FLAT	85.50	84.88	9		
	FLAT-8C	FLAT	76.13	75.87	9		
	FLAT-8D	FLAT	76.13	75.87	9		
	FLAT-8E	FLAT	85.50	84.88	9		
	FLAT-8F	FLAT	85.50	84.88	9		
FOURTEENTH FLOOR PLAN	FLAT-8A	FLAT	85.50	84.88	9	6	
	FLAT-8B	FLAT	85.50	84.88	9		
	FLAT-8C	FLAT	76.13	75.87	9		
	FLAT-8D	FLAT	76.13	75.87	9		
	FLAT-8E	FLAT	85.50	84.88	9		
	FLAT-8F	FLAT	85.50	84.88	9		
FIFTEENTH FLOOR PLAN	FLAT-10A	FLAT	85.50	84.88	9	4	
	FLAT-10B	FLAT	85.50	84.88	9		
	FLAT-10C	FLAT	85.50	84.88	9		
	FLAT-10D	FLAT	85.50	84.88	9		
SIXTEENTH FLOOR PLAN	FLAT-11A	FLAT	85.50	84.88	9	4	
	FLAT-11B	FLAT	85.50	84.88	9		
	FLAT-11C	FLAT	85.50	84.88	9		
	FLAT-11D	FLAT	85.50	84.88	9		
SEVENTEENTH FLOOR PLAN	FLAT-12A	FLAT	65.29	64.67	7	4	
	FLAT-12B	FLAT	85.50	84.88	9		
	FLAT-12C	FLAT	65.29	64.67	7		
	FLAT-12D	FLAT	85.50	84.88	9		
EIGHTEENTH FLOOR PLAN	FLAT-13A	FLAT	65.29	64.67	7	4	
	FLAT-13B	FLAT	85.50	84.88	9		
	FLAT-13C	FLAT	65.29	64.67	7		
	FLAT-13D	FLAT	65.29	64.67	7		
TYPICAL - 19& 20 FLOOR PLAN	FLAT-14A	FLAT	65.29	64.67	7	8	
	FLAT-14B	FLAT	65.29	64.67	7		
	FLAT-14C	FLAT	65.29	64.67	7		
	FLAT-14D	FLAT	65.29	64.67	7		
Total	-	-	5738.51	5661.32	1362	166	

SCHEDULE OF DOOR:

BUILDING NAME	NAME	LENGTH	HEIGHT	NOS
MAJESTIC (AASTHA)	SD1	0.75	2.10	166
MAJESTIC (AASTHA)	D3	0.75	2.10	374
MAJESTIC (AASTHA)	SD2	0.75	2.10	16
MAJESTIC (AASTHA)	D2	0.90	2.10	604
MAJESTIC (AASTHA)	FD	0.90	2.10	12
MAJESTIC (AASTHA)	D5	1.00	2.10	118
MAJESTIC (AASTHA)	D1	1.10	2.10	166
MAJESTIC (AASTHA)	D6	1.20	2.10	06

SCHEDULE OF WINDOW/VENTILATION:

BUILDING NAME	NAME	LENGTH	HEIGHT	NOS
MAJESTIC (AASTHA)	W2	0.60	0.90	362
MAJESTIC (AASTHA)	W3	0.75	0.90	36
MAJESTIC (AASTHA)	W5	0.90	1.20	178
MAJESTIC (AASTHA)	W4	1.20	1.20	116
MAJESTIC (AASTHA)	SW1	1.35	2.10	166
MAJESTIC (AASTHA)	W1	1.50	1.20	444
MAJESTIC (AASTHA)	SW2	1.65	2.10	16
MAJESTIC (AASTHA)	G1	2.37	3.60	02
MAJESTIC (AASTHA)	G2	2.97	3.60	02
MAJESTIC (AASTHA)	G3	3.18	3.60	02
MAJESTIC (AASTHA)	G4	6.72	3.60	02

Balcony Calculations Table

FLOOR	AREA	TOTAL AREA
TYPICAL - 1- 3 FLOOR PLAN	33.12	33.12
TYPICAL - 4- 6 FLOOR PLAN	33.12	66.96
	33.84	
SEVENTH FLOOR PLAN	11.04	22.32
	11.28	
EIGHTH FLOOR PLAN	8.28	19.56
	11.28	
TYPICAL - 9& 10 FLOOR PLAN	22.08	44.64
	22.56	
ELEVENTH FLOOR PLAN	11.04	22.32
	11.28	
TWELFTH FLOOR PLAN	5.52	5.52
THIRTEENTH FLOOR PLAN	8.28	14.42
	6.14	
FOURTEENTH FLOOR PLAN	8.28	14.42
	6.14	
FIFTEENTH FLOOR PLAN	5.52	5.52
SIXTEENTH FLOOR PLAN	5.52	5.52
SEVENTEENTH FLOOR PLAN	2.76	2.76
Total	-	257.38

LTP NAME AND SIGNATURE	STRUCTURAL ENG'S NAME AND SIGNATURE	BUILDER NAME AND SIGNATURE	DIGITAL SIGNATURE
Dnyaneh Deogade JNACH/RC/00010019			

e : KRISHNA KUMAR
ignation : Executive
or
nization : Personal

ISO_full_bleed_2A0_(1189.00_x_1682.00_MM)

This is system generated MAP. No need to Physically Signed.

Project Title :AASTHA MAJESTIC JAMSHEDPUR, JHARKHAND OWNER KAUSHAL KANCHAN CONSTRUCTION PVT LTD

DATE	01-10-2020
SHEET NO.	3

Proposal Basic Information

Proposal File No.	JNAC/JH/0068/W/112020
Owner Name	M/S RUKMANI PROPERTY PROJECT PVT. LTD.
Khata No	(OLD) 2 , (NEW) 19
Plot No	(OLD) 4701, 4702, 4705, 4699 PART, 4703 PART, PART (NEW) 966 - 969 - 982 - 992 PART, 983 PART, 987 PART, 861 PART, 964 PART, 863 PART
Village Name	BISTUPUR
Use	Residential
SubUse	Group Housing

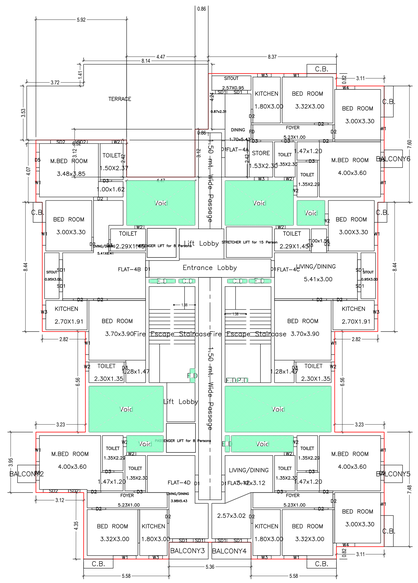

EIGHTH FLOOR PLAN
(Proposed)
(SCALE 1:100)

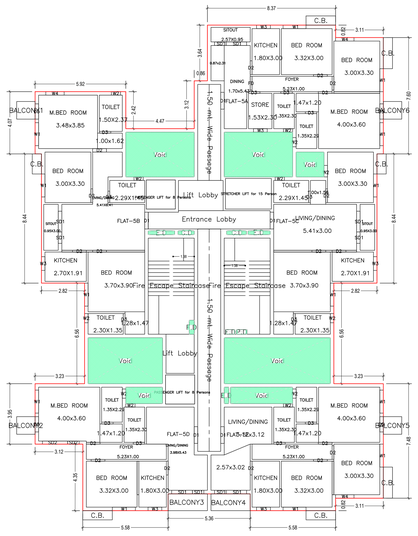

TYPICAL – 9& 10 FLOOR PLAN
(Proposed)
(SCALE 1:100)

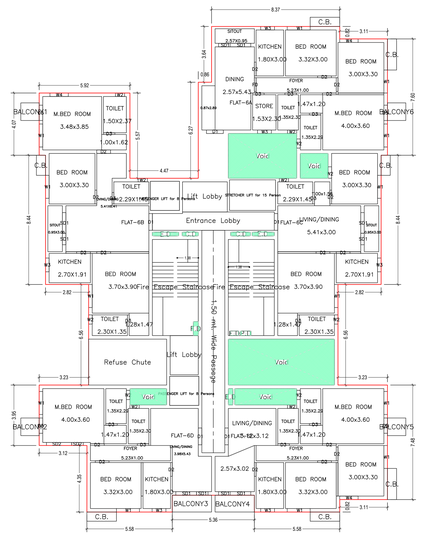

ELEVENTH FLOOR PLAN
(Proposed)
(SCALE 1:100)

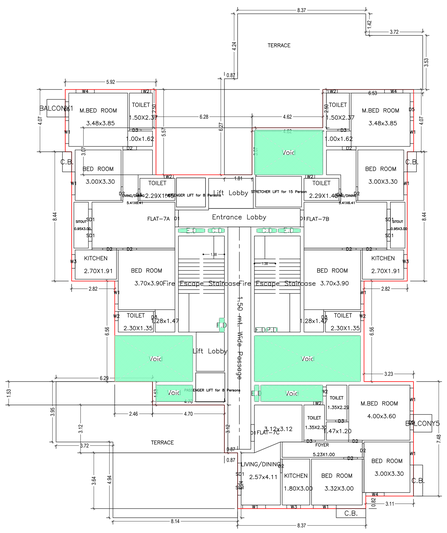

TWELFTH FLOOR PLAN
(Proposed)
(SCALE 1:100)

LTP NAME AND SIGNATURE	STRUCTURAL ENG'S NAME AND SIGNATURE	BUILDER NAME AND SIGNATURE	DIGITAL SIGNATURE
Dnyash Dasgupta JNAC/WC/00012019			

This is system generated MAP. No need to Physically Signed.

ISO_full_bleed_2A0_(1189.00_x_1682.00_MM)

Project Title :AASTHA MAJESTIC JAMSHEDPUR, JHARKHAND OWNER KAUSHAL KANCHAN CONSTRUCTION PVT LTD

DATE	01-10-2020
SHEET NO.	4

Proposal Basic Information

Proposal File No.	JNAC/GH/0068/W/112020
Owner Name	M/S RUKMANI PROPERTY PROJECT PVT. LTD.
Khata No	(OLD) 2 , (NEW) 19
Plot No	(OLD) 4701, 4702, 4705, 4706, 4699 PART, 4703 PART, PART-1=NEW-1956-960-962-992-PART, 993-PART, 957 PART, 961 PART, 964 PART, 963 PART
Village Name	JUGSALAI
Use	Residential
SubUse	Group Housing

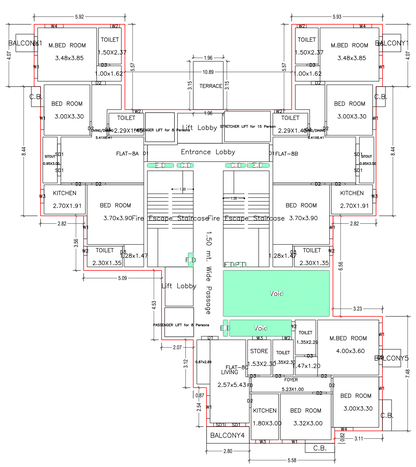

THIRTEENTH FLOOR PLAN
(Proposed)
(SCALE 1:100)

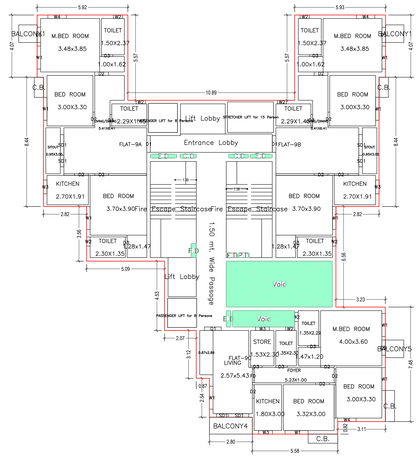

FOURTEENTH FLOOR PLAN
(Proposed)
(SCALE 1:100)

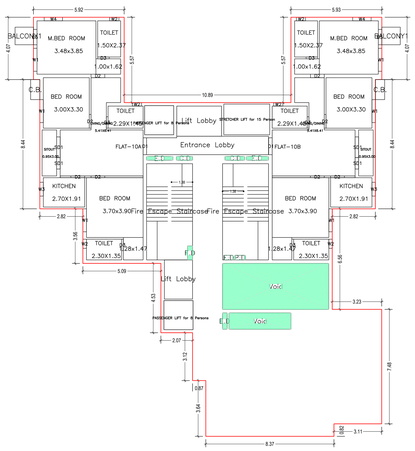

FIFTEENTH FLOOR PLAN
(Proposed)
(SCALE 1:100)

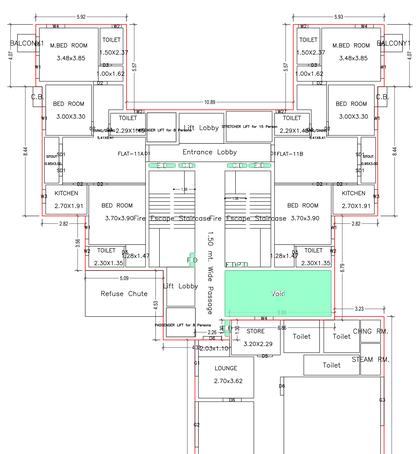

SIXTEENTH FLOOR PLAN
(Proposed)
(SCALE 1:100)

LTP NAME AND SIGNATURE	STRUCTURAL ENG'S NAME AND SIGNATURE	BUILDER NAME AND SIGNATURE	DIGITAL SIGNATURE
Sreyash Dasgupta JNAC/ARC/00072019			

e : KRISHNA KUMAR
gnature : Legitimate
r
nization : Personal

ISO_full_bleed_2A0_(1189.00_x_1682.00_MM)

This is system generated MAP. No need to Physically Signed.

Project Title :AASTHA MAJESTIC JAMSHEDPUR, JHARKHAND OWNER KAUSHAL KANCHAN CONSTRUCTION PVT LTD

DATE	01-10-2020
SHEET NO.	5

Proposal Basic Information

Proposal File No.	JNAC/GH/0058/W/112020
Owner Name	M/S RUKMANI PROPERTY PROJECT PVT. LTD.
Khata No	(OLD) 2 , (NEW) 19
Plot No	(OLD) 4701 , 4702 , 4700 , 4705 , 4699 PART , 4703 PART- PART- = NEW-1956 - 960 - 962 - 992-PART , 993-PART , 957 PART , 961 PART , 964 PART , 965 PART
Village Name	MOUZA-
Use	Residential
SubUse	Group Housing

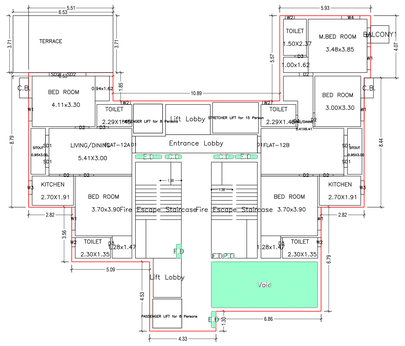

SEVENTEENTH FLOOR PLAN
(Proposed)
(SCALE 1:100)

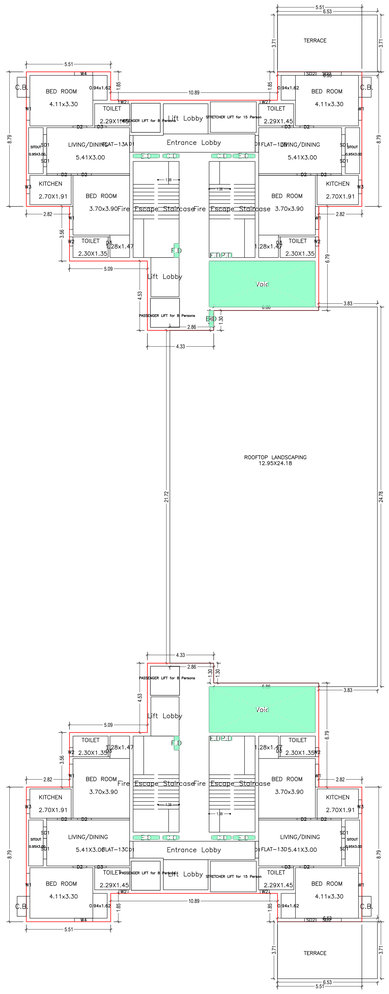

EIGHTEENTH FLOOR PLAN
(Proposed)
(SCALE 1:100)

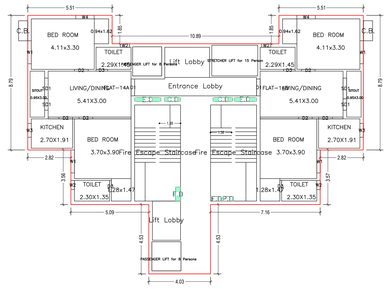

TYPICAL – 19& 20 FLOOR PLAN
(Proposed)
(SCALE 1:100)

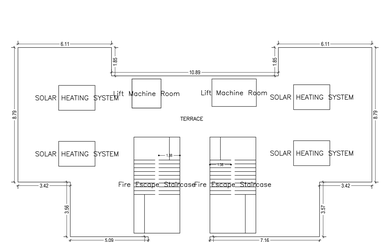

TERRACE FLOOR PLAN
(SCALE 1:100)

LTP NAME AND SIGNATURE	STRUCTURAL ENGS NAME AND SIGNATURE	BUILDER NAME AND SIGNATURE	DIGITAL SIGNATURE
Sreyash Dasgupta JNAC/ARC/20072019			

ISO_full_bleed_2A0_(1189.00_x_1682.00_MM)

This is system generated MAP. No need to Physically Signed.

Project Title :AASTHA MAJESTIC JAMSHEDPUR, JHARKHAND OWNER KAUSHAL KANCHAN CONSTRUCTION PVT LTD

DATE	01-10-2020
SHEET NO.	6

Proposal Basic Information

Proposal File No.	JNAC/GH/0068/W/112020
Owner Name	M/S RUKMANI PROPERTY PROJECT PVT. LTD.
Khata No	(OLD) 2 , (NEW) 19
Plot No	(OLD) 4701, 4702, 4705, 4699 PART, 4703 PART, PART (NEW) 958 , 960 , 962 , 962 PART, 963 PART, 957 PART, 961 PART, 964 PART, 965 PART
Village Name	MOHABBI
Use	Residential
SubUse	Group Housing

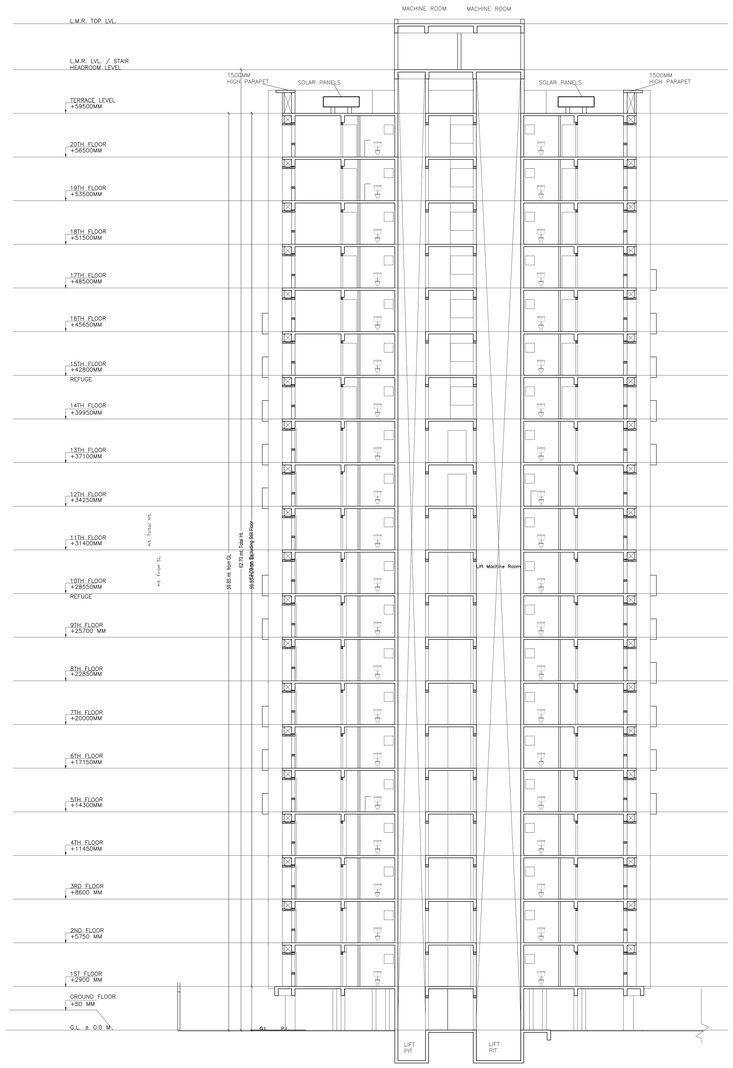

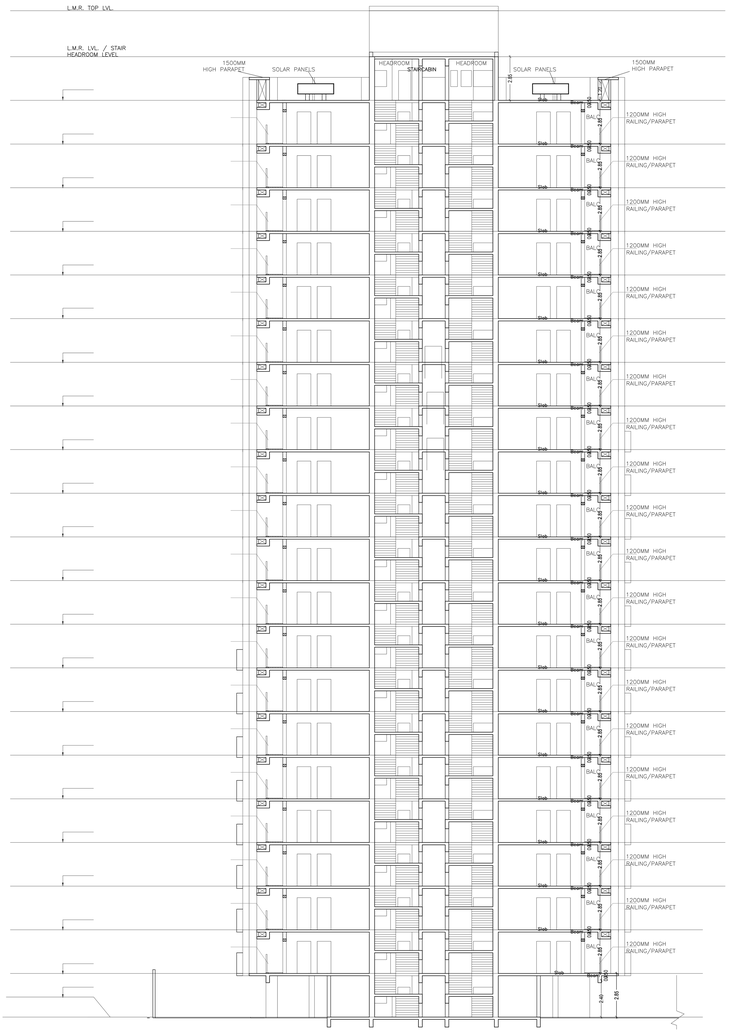

L T P NAME AND SIGNATURE	STRUCTURAL ENG'S NAME AND SIGNATURE	BUILDER NAME AND SIGNATURE	DIGITAL SIGNATURE
Srinyash Dalgupta JNAC/ARC/000T/2019			

This is system generated MAP. No need to Physically Signed.

e : KRISHNAKUMAR
gnature : Digitally Signed
or
nnizations : Personal

ISO_full_bleed_2A0_(1189.00_x_1682.00_MM)

Project Title :AASTHA MAJESTIC JAMSHEDPUR, JHARKHAND OWNER KAUSHAL KANCHAN CONSTRUCTION PVT LTD

SCALE 1 :100

DATE	01-10-2020
SHEET NO.	7

Proposal Basic Information

Proposal File No.	JNAC/GH/0068/W/112020
Owner Name	M/S RUKMANI PROPERTY PROJECT PVT. LTD.
Khata No	(OLD) 2 , (NEW) 19
Plot No	(OLD) 4701 , 4702 , 4700 , 4705 , 4699 PART , 4703 PART , PART (NEW) 958 , 960 , 962 , 992 PART , 993 PART , 957 PART , 961 PART , 964 PART , 963 PART
Village Name	MOHABBO
Use	Residential
SubUse	Group Housing

FRONT (WESTSIDE) ELEVATION

LTP NAME AND SIGNATURE	STRUCTURAL ENG'S NAME AND SIGNATURE	BUILDER NAME AND SIGNATURE	DIGITAL SIGNATURE
Sreyash Dasgupta JNAC/ARC/00010319			

e : KRISHNA KUMAR
gistered Executive
or
ncesses : Personal

ISO_full_bleed_2A0_(1189.00_x_1682.00_MM)

This is system generated MAP. No need to Physically Signed.

Project Title :AASTHA MAJESTIC JAMSHEDPUR, JHARKHAND OWNER KAUSHAL KANCHAN CONSTRUCTION PVT LTD

DATE	01-10-2020
SHEET NO.	8

Proposal Basic Information

Proposal File No.	JNAC/GH/0068/W/112020
Owner Name	M/S RUKMANI PROPERTY PROJECT PVT. LTD.
Khata No	(OLD) 2 , (NEW) 19
Plot No	(OLD) 4701, 4702, 4700, 4705 , 4699 PART, 4703 PART, PART-1=NEW-1956 -960- 962 -962-PART, 963 PART, 957 PART , 961 PART , 964 PART , 965 PART
Village Name	MOHABBA
Use	Residential
SubUse	Group Housing

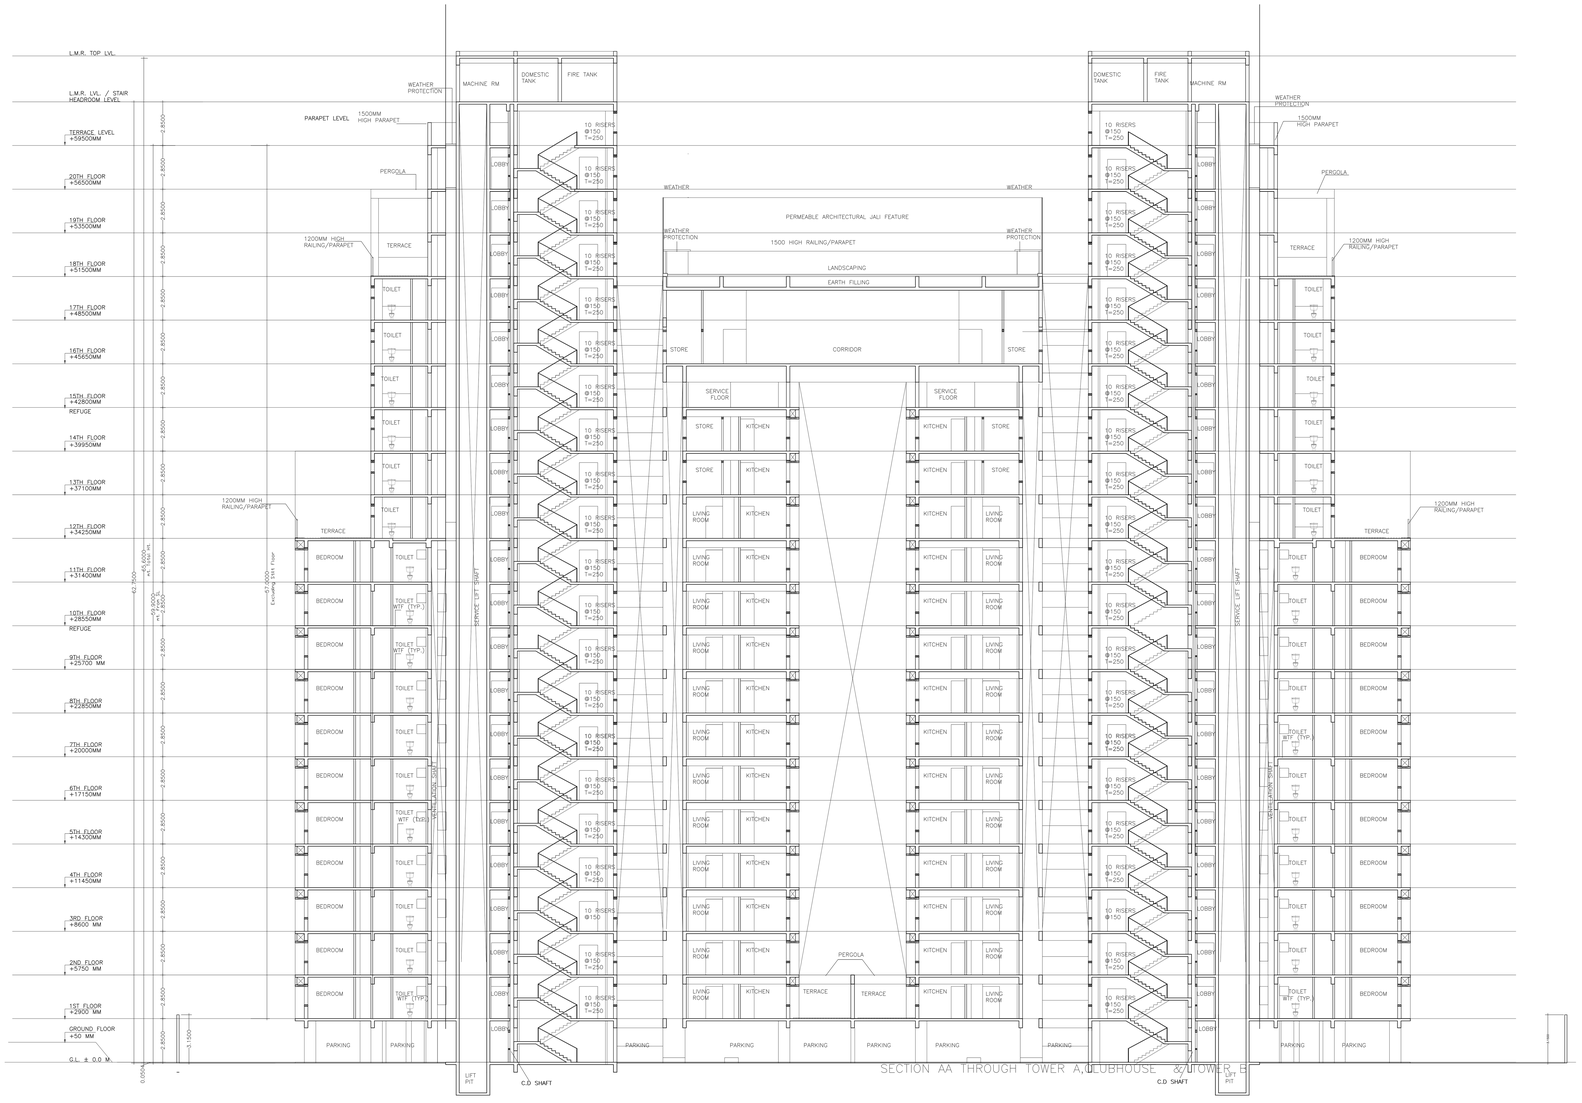

LTP NAME AND SIGNATURE	STRUCTURAL ENG'S NAME AND SIGNATURE	BUILDER NAME AND SIGNATURE	DIGITAL SIGNATURE
Sreyash Dasgupta JNAC/ARC/000710/19			

e : KRISHNAKUMAR
gnation : Executive
of
nization : Personal

ISO_full_bleed_2A0_(1189.00_x_1682.00_MM)

This is system generated MAP. No need to Physically Signed.

Project Title :AASTHA MAJESTIC JAMSHEDPUR, JHARKHAND OWNER KAUSHAL KANCHAN CONSTRUCTION PVT LTD

DATE 01-10-2020
SHEET NO. 9

Proposal Basic Information

Proposal File No.	JNAC/GH/0068/W/112020
Owner Name	M/S RUKMANI PROPERTY PROJECT PVT. LTD.
Khata No	(OLD) 2 , (NEW) 19
Plot No	(OLD) 4701 , 4702 , 4705 , 4699 PART , 4703 PART , PART (NEW) 958 , 960 , 962 , 962 PART , 963 PART , 957 PART , 961 PART , 964 PART , 965 PART
Village Name	MOHABBA
Use	Residential
SubUse	Group Housing

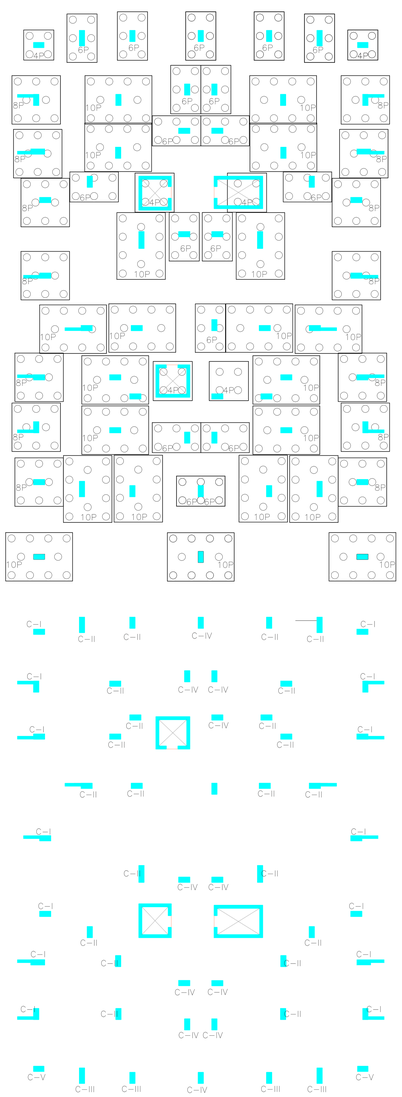

PLAN

COLUMN TABULATION CHART

MKD.	SECTION UPTO CASTING # 5 M 25	SECTION UPTO CASTING # 10 M 25	SECTION UPTO CASTING # 15 M 20	SECTION UPTO CASTING # 20 M 20
C–I	610 X 915 24–28	460 X 915 20–28	305 X 915 18–25	305 X 760 10–25
C–II	610 X 915 20–28	460 X 915 16–28	305 X 915 12–25	305 X 760 12–20
C–III	460 X 915 20–28	460 X 760 16–28	305 X 760 12–25	305 X 760 10–25
C–IV	460 X 610 16–28	305 X 610 14–28	305 X 460 10–25	305 X 460 10–20
C–V	460 X 610 14–28	305 X 610 10–28	305 X 460 10–25	305 X 460 10–20
LIFT WELLS	300 THK 10 @ 200 BW, BF			

PLAN FOR PILES (HALF SYMMETRICAL)

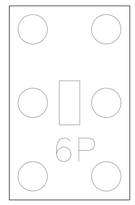

PLAN OF 6 PILE CAP

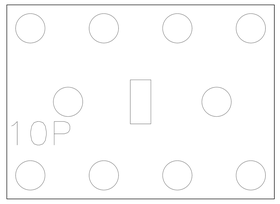

PLAN OF 10 PILE CAP

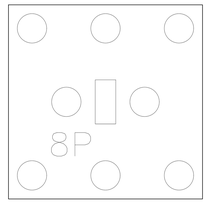

PLAN OF 8 PILE CAP

PLAN FOR COLUMN MARKS (HALF SYMMETRICAL)

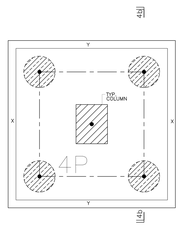

PLAN OF 4 PILE CAP

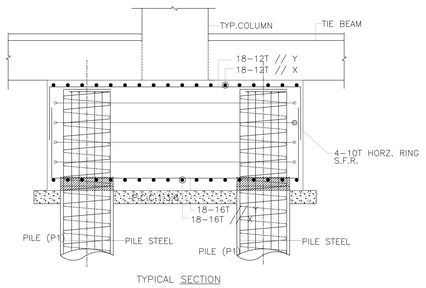

TYPICAL SECTION

LTP NAME AND SIGNATURE	STRUCTURAL ENGS NAME AND SIGNATURE	BUILDER NAME AND SIGNATURE	DIGITAL SIGNATURE
Swapnil Dasgupta JNAC/ARC/00072019			

e : KRISHNAMAR
gnature Not Active
or
nization : Personal

ISO_full_bleed_2A0_(1189.00_x_1682.00_MM)

This is system generated MAP. No need to Physically Signed.