Project Title :PROPOSED AFFORDABLE RESIDENTIAL MULTISTORIED BUILDING

DATE	27-03-2022
SHEET NO.	1

Proposal Date: (If revised)

Use	Residential
Site Area	Low Income group and EWS Housing

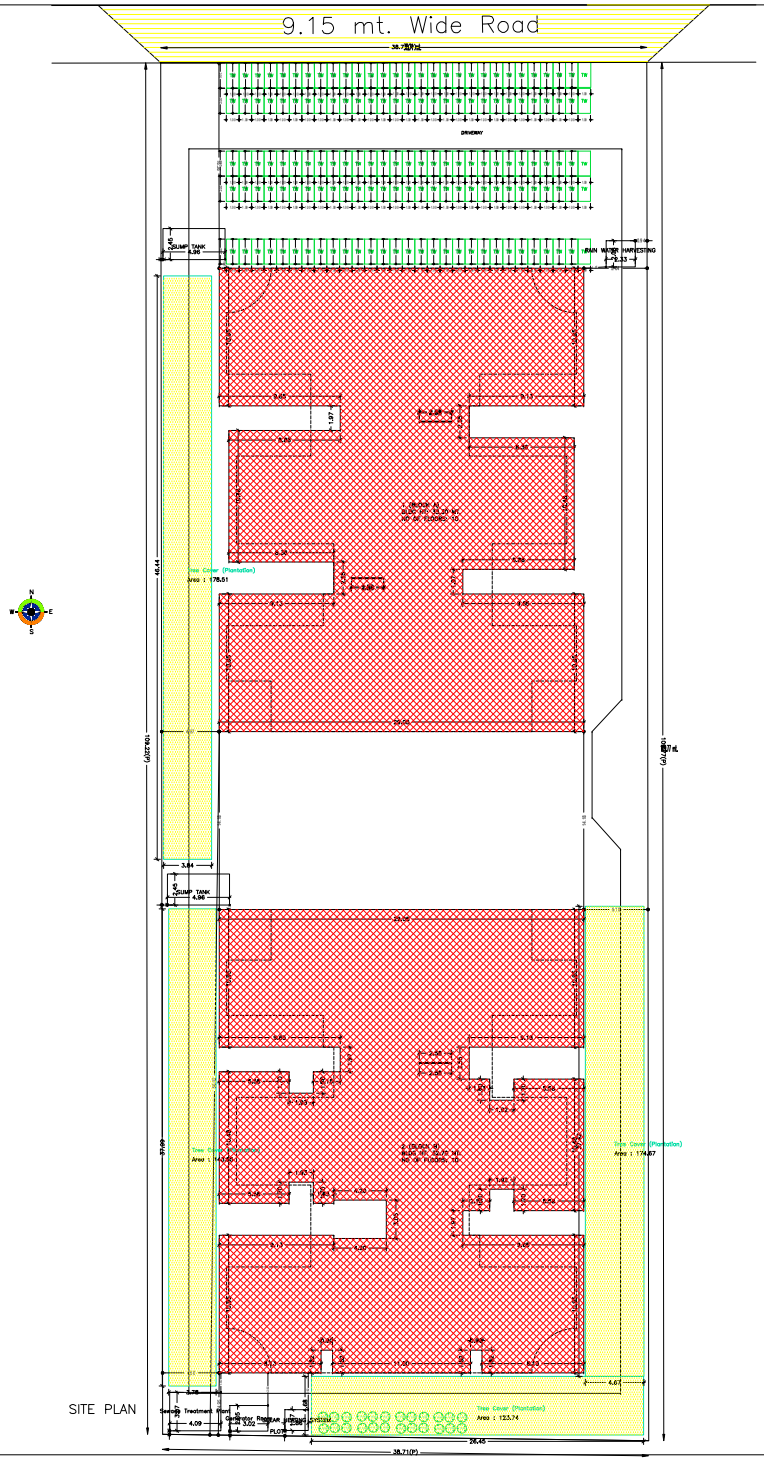

SITE PLAN

AREA STATEMENT FOR FAR	
AREA OF PLOT (AS PER DOCUMENT)	1.2000 ACRES / 7.4.8
	1.2000 ACRES / 4855.9 SQ.M
PROJECT DETAIL	
Authority: (Corporation/ Municipality/ Panchayat)	Corporation
Use of Building	Residential
Nature of the Building	Residential Low Income group and EWS Housing
Location of Building	Within Municipal Corporation limits
Number of Blocks	2
Number of Units	144
Number of Units in Low Income group and EWS Housing	144
Proposed Type of Building	Multi Storied Building
Proposed Type of Building	Apartment
Number of Units in Residential Building	144
Number of Units in Other Use	0
OWNER DETAILS	

Project Title :PROPOSED AFFORDABLE RESIDENTIAL MULTISTORIED BUILDING

DATE	27.03.2022
SHEET NO.	2



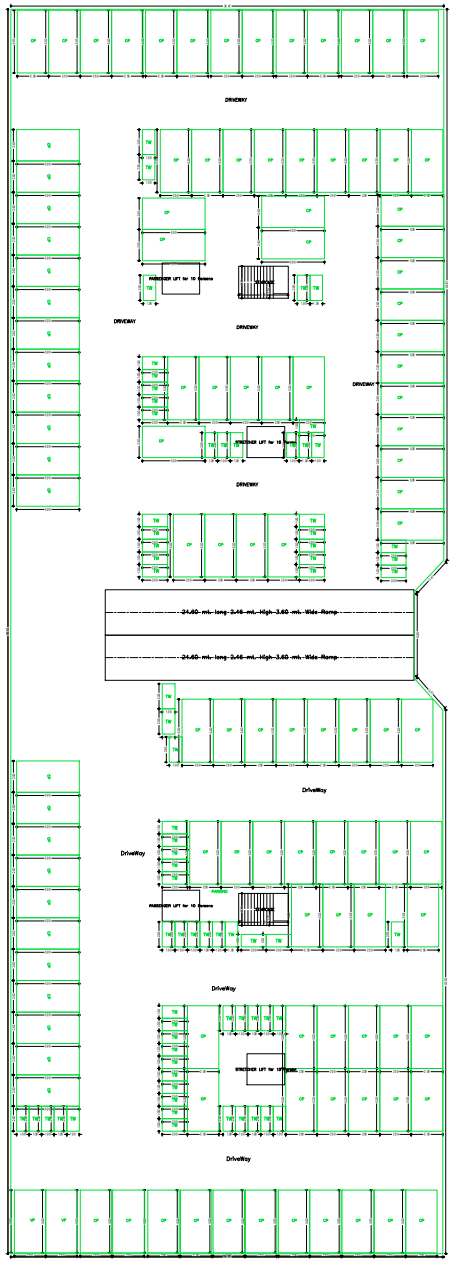

BASEMENT FLOOR PLAN
(SCALE 1:100)

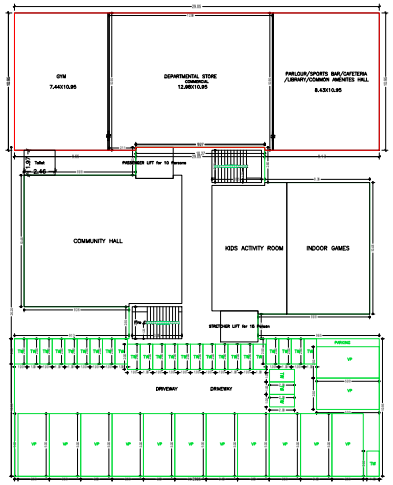

GROUND FLOOR PLAN
(Proposed)
(SCALE 1:100)

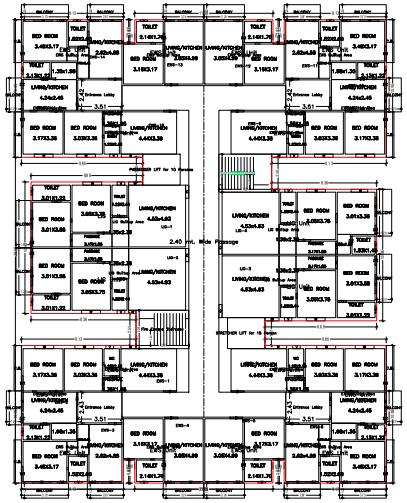

FIRST FLOOR PLAN
(Proposed)
(SCALE 1:100)

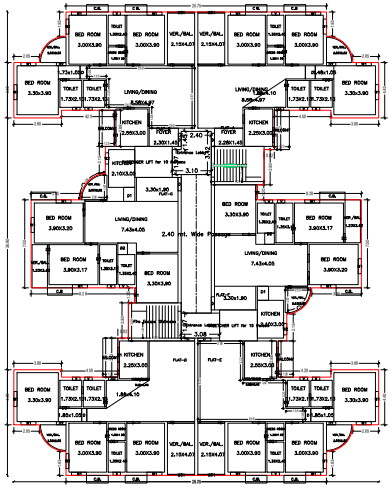

TYPICAL – 2–7– FLOOR PLAN
(Proposed)
(SCALE 1:100)

UnitBUA Table for Building :1 (BLOCK A)

Floor	Name	Length(in ft)	Width(in ft)	Area(in Sqft)	No. of Rooms	No. of Tenement

Project Title :PROPOSED AFFORDABLE RESIDENTIAL MULTISTORIED BUILDING

DATE	27-03-2022
SHEET NO.	1


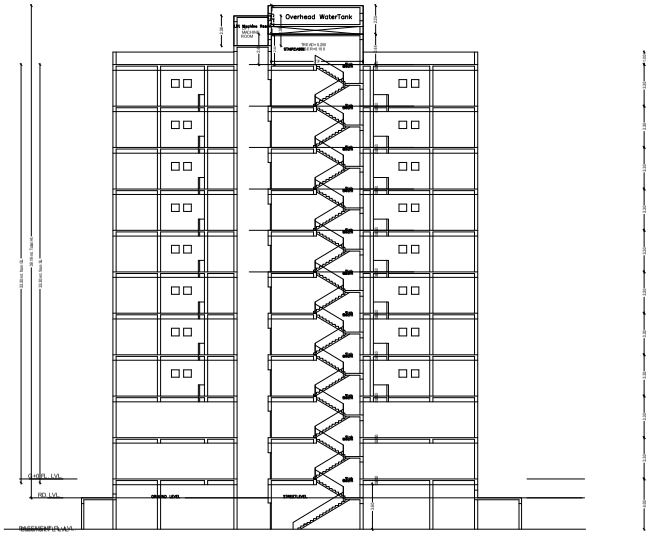

SECTION=X-X (BLOCK-A ,B)
SCALE 1:100

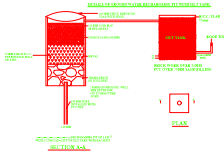

DESIGN OF RECHARGE PIT FOR ROOF TOP RAIN WATER HARVESTING

Building :1 (BLOCK A)


SCHEDULE OF DOORS

BUILDING NAME	NAME	LENGTH	HEIGHT	NOS
BUILDING A	D	0.90	2.10	8
BUILDING A	D1	0.90	2.10	21
BUILDING A	D2	0.8	2.10	4
BUILDING A	D3	1.05	2.10	4
BUILDING A	D4	1.50	2.10	60
BUILDING A	D5	1.20	2.10	60
BUILDING A	D6	1.75	2.10	16
BUILDING A	D7	1.75	2.10	16
BUILDING A	D8	1.75	2.10	16
BUILDING A	D9	1.5	2.10	32
BUILDING A	D10	1.5	2.10	32

SCHEDULE OF WINDOW/VENTILATION:

BUILDING NAME	NAME	LENGTH	HEIGHT	NOS
BUILDING A	W	0.9	1.8	32
BUILDING A	W1	1.2	1.8	128
BUILDING A	W2	0.9	1.2	32
BUILDING A	W3	1.8	1.8	32
BUILDING A	W4	1.5	1.8	32
BUILDING A	W5	1.2	1.8	192
BUILDING A	W6	1.2	1.8	96
BUILDING A	W7	1.0	1.8	32
BUILDING A	W8	1.0	1.8	32
BUILDING A	W9	1.0	1.8	32
BUILDING A	W10	1.75	1.8	32
BUILDING A	W11	1.2	1.8	32
BUILDING A	W12	1.5	1.8	32
BUILDING A	W13	1.5	1.8	32
BUILDING A	W14	1.5	1.8	32
BUILDING A

Project Title :PROPOSED AFFORDABLE RESIDENTIAL MULTISTORIED BUILDING

DATE	27-03-2022
SHEET NO.	2



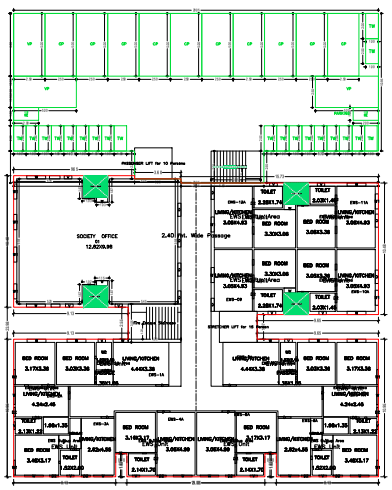

GROUND FLOOR PLAN
(Proposed)
(SCALE 1:100)

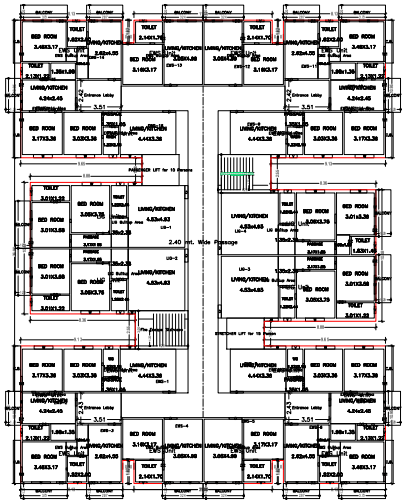

FIRST FLOOR PLAN
(Proposed)
(SCALE 1:100)

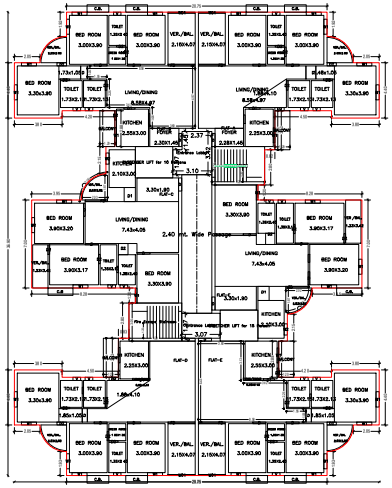

TYPICAL – 2~9~ FLOOR PLAN
(Proposed)
(SCALE 1:100)

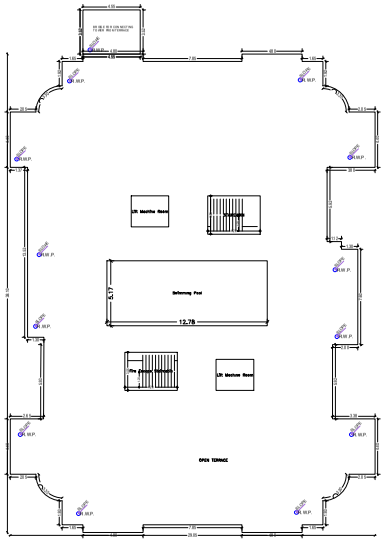

TERRACE FLOOR PLAN
(SCALE 1:100)

Building :2 (BLOCK B)

Floor Name	Gross Built Up Area (Sq.Mts.)	Deductions (Area in Sq.mts.)					Proposed Net Area (Sq.mts.)	Add Lift Room (Sq.mts)	Total FAR Area (Sq.mts)	Total Calculated Units as per Area (Sq.mts)	Tenements	Carpet Area (Sq.mts)
		Common Area (Sq.mts.)	Stair Case	Lift	Ramp	Parking						
GROUND FLOOR	1040	15.24	117.77	12.61	0.00	0.00	1014.39	0.00	1014.39	10.14	13	24.84
FIRST FLOOR	1011.77	3.19	103.38	12.61	14.79	19.29	858.51	0.00	858.51	8.59	10	21.14
TYPICAL FLOOR	858.19	3.19	103.38	12.61	14.79	14.40	710.41	0.00	710.41	7.10	8	18.00