Project Title :Project Title : Proposed Residential Building Plan For Nagar Panchayat

DATE	21-06-2022
Drawing No.	-
Drawn by	-

Proposal Basic Information

Proposal File No.	NMP/24/0007/190918/7
Owner Name	NAGAR PANCHAYAT KAUTHT (TIRAY U
Khata No	32
Plot No	90 & 75
Village Name	Jamuadaj
Use	Residential
SubUse	Residential Bldg/Apartment

AREA STATEMENT WAARD: JAMUADAJ,TIRAY, VERSION NO.: 1.0.85		
PROJECT DETAIL:		
Region: JHARKHAND URBAN	Plot Use: Residential	
District: RANCHI		
Name: NAGAR PANCHAYAT KAUTHT (TIRAY)	Plot SubUse: Residential Bldg/Apartment	
Owner: NAGAR PANCHAYAT KAUTHT (TIRAY)	Profession/Religious/Institute: NA	
PLOT DETAIL:		
Plot Number: 90 & 75	Plot/Sub Plot No: 90 & 75	
Application Type: General Proposal	North Plot No.: 37,120	
Plot Area (Sq.Mtr.): 1585.28	South Plot No.: 91,121	
Name of Development: None	East: Plot No.: 76	
Location of Development Area: Old Town	West: Plot No.: 89	
AREA DETAILS:		SQ.MT.
AREA OF PLOT (Minimum)	(-) Al.	451.80
Deductions: Setback Area		
Scrapable Chajja of Road		36.00
Setback Area		86.00
NET AREA OF PLOT(Gross Plot Area - Deduction from Gross Plot area)	(A-Deductions)	915.13
Amount to be Balance Plot Area(from Gross Plot Area)		
Scrapable Chajja of Road		36.00
Common Plot		55.15
Parks		312.06
BALANCE AREA OF PLOT(Net Plot Area - Recreational/Amenity Space)	(A-Deductions)	332.06
PLOT AREA FOR COVERAGE(Net Plot Area)	(A-Deductions)	915.13
Ground Floor Plot Area Plot Area - Road/Widening Area)	(A-Deductions)	451.80
COVERAGE CHECK		
Permissible Coverage area (50.00 %)		199.09
Proposed Coverage Area (39.84 %)		176.87
Total Proposed Coverage Area (39.84 %)		176.87
Balance coverage area (10.16 %)		45.07
FAR CHECK		
Permi. FAR Area (2.500)		2012.00
Additional FAR Area		0.00
Residential FAR		4426.74
Proposed FAR Area		4426.74
Consumed FAR Area		4426.74
Unconsumed FAR Area(		
Balance FAR Area		2579.26
BUILT UP AREA CHECK		
Total Proposed Building Area		4426.74
ARCHITECT (Regd)		ROHN DAS MUNDA
ENGINEER (Regd)		
SUPERVISOR (Regd)		
OWNER (Regd)		NAGAR PANCHAYAT KAUTHT (TIRAY
DEVELOPMENT AUTHORITY		LOCAL BODY

Buildingwise Floor FAR Details

Floor Name	Building Name A (BUILDING)		Total	
	Proposed Built Up Area (Sq.Mt.)	Proposed FAR Area (Sq.Mt.)	Total Proposed Built Up Area (Sq.Mt.)	Total FAR Area (Sq.Mt.)
Ground Floor	1158.09	1158.09	1158.09	1158.09
First Floor	1158.09	1158.09	1158.09	1158.09
Second Floor	1158.09	1158.09	1158.09	1158.09
Third Floor	1158.09	1158.09	1158.09	1158.09
Fourth Floor	0.00	0.00	0.00	0.00
Total :	4632.36	4632.36	4632.36	4632.36

FAR & Tenement details (Table 4c-1)

Building	No. of Same Bldg	Total Built Up Area (Sq.Mt.)	Proposed Built Up Area (Sq.Mt.)	Total FAR Area (Sq.Mt.)	Total Consumed FAR Area	Tenmt (No.)	Carpet Area after Plaster Deduction
A (BUILDING)	1	4632.36	4426.74	4426.74	4426.74	120	251.00
Grand Total :	1	4632.36	4426.74	4426.74	4426.74	120	251.00

Building -A (BUILDING)

Floor Name	Total Built Up Area (Sq.Mt.)	Proposed FAR Area (Sq.Mt.)	Total FAR Area (Sq.Mt.)	Total Consumed additional FAR	Tenmt (No.)	Carpet Area after Plaster Deduction
Ground Floor	1158.09	1158.09	1158.09	1158.09	30	62.75
First Floor	1158.09	1158.09	1158.09	1158.09	30	62.75
Second Floor	1158.09	1158.09	1158.09	1158.09	30	62.75
Third Floor	1158.09	1158.09	1158.09	1158.09	30	62.75
Fourth Floor	0.00	0.00	0.00	0.00	0	0.00
Total :	4632.36	4426.74	4426.74	4426.74	120	251.00
Total Number of Same Buildings :	1					
Total :	4632.36	4426.74	4426.74	4426.74	120	250

SCHEDULE OF DOOR:

BUILDING NAME	NAME	LENGTH	HEIGHT	NOS
A (BUILDING)	D	1.10	2.10	120
A (BUILDING)	D1	0.75	2.10	30

SCHEDULE OF WINDOW/VENTILATION:

BUILDING NAME	NAME	LENGTH	HEIGHT	NOS
A (BUILDING)	W	1.50	1.20	120
A (BUILDING)	W1	1.20	1.20	24
A (BUILDING)	V	1.00	0.60	30

Required Parking(Table 7a)

Building Name	Type	SubUse	Area (Sq.Mt.)	Car		Scooter/Bike		Others		Total Car	
				Reqd.	Prop.	Reqd.Unit	Reqd.	Prop.	Reqd.Unit	Reqd.	Prop.
A (BUILDING)	Residential	Residential Bldg/Apartment	0 - 50	1	1	-	-	-	-	1	1
			51 - 100	2		1					
			101 - 200	3	24	1	-	-	-	3	24
			201 - 300	4		2					
			301 - 500	5	1	2	-	-	-	5	1
			501 - 800	6		3					
			801 - 1000	7		3					
			1001 - 1500	8		4					
			1501 - 2000	9		4	-	-	-	9	1
			2001 - 2500	10		5					
			2501 - 3000	11		5					
			3001 - 3500	12	1	6	1	1	-	13	2
Total :			35616.00	8910.27		360				120	

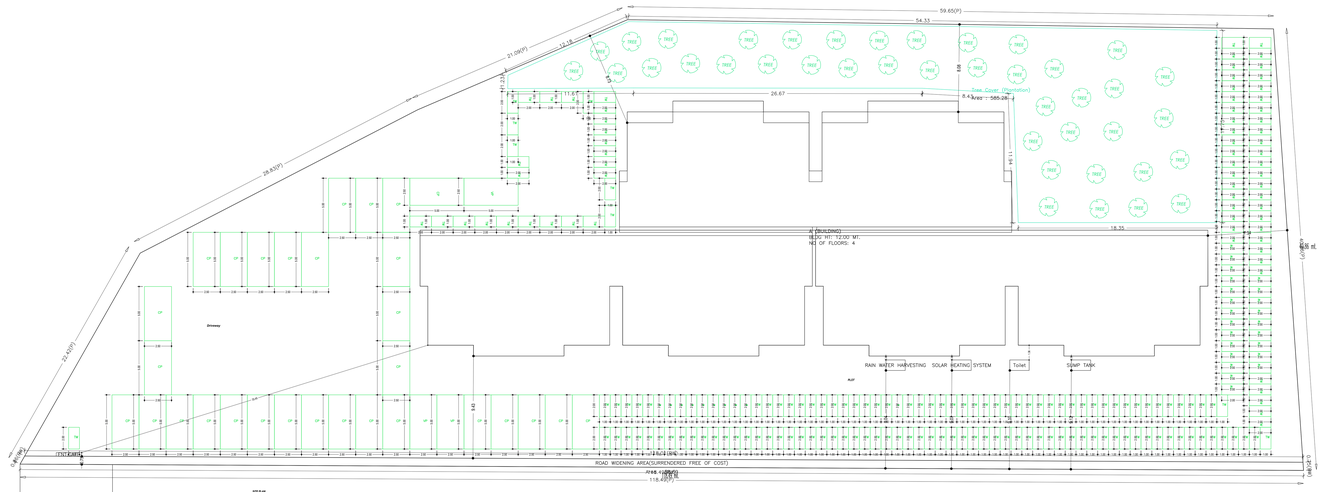

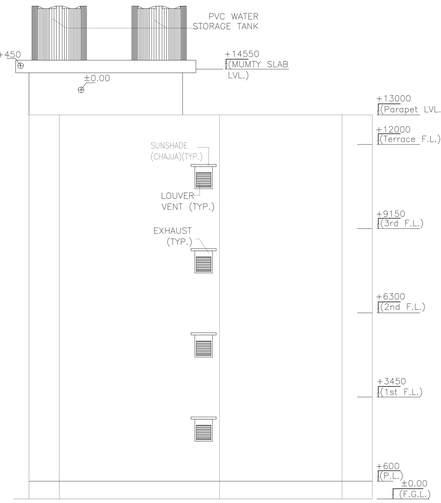

RIGHT SIDE ELEVATION

SCALE :- 1:100

FRONT ELEVATION

SCALE :- 1:100

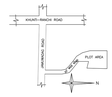

LOCATION PLAN

SCALE :- 1:100

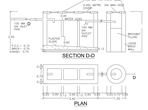

DETAIL OF SEPTIC TANK & SOAK PIT

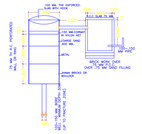

DETAIL OF GROUND WATER RECHARGING PIT WITH SLIT TANK

(SCALE 1:50)

Parking Check (Table 7b)

Vehicle Type	Reqd.		Prop.	
	No.	Area	No.	Area
Car	-	-	24	375.00
Scooter/Bike	24	300.00	30	450.00
Ware Car Parking	-	-	2	37.50
Total Visitor Parking	1	37.50	1	37.50
Visitor Car Parking	-	-	1	37.50
Visitor Scooter/Bike	2.5	43.25	2.5	43.25
Total		780.75		1000.25

Building USE/SUBUSE Details

Building Name	Building Use	Building SubUse	Building Structure
A (BUILDING)	Residential	Residential Bldg/Apartment	RCC Framed Structure

UnitBUA Table for Building :A (BUILDING)

FLOOR	Name	UnitBUA Type	UnitBUA Area	Carpet Area	No. of Rooms	No. of Tenements
GROUND FLOOR PLAN	G1	2BHK UNIT	35.00	30.13	3	1
	G2	2BHK UNIT	35.00	30.13	3	1
	G3	2BHK UNIT	35.00	30.13	3	1
TYPICAL (1,2& 3)FLOOR PLAN	101	2BHK UNIT	35.00	30.13	3	1
	102	2BHK UNIT	35.00	30.13	3	1
	103	2BHK UNIT	35.00	30.13	3	1
	104	2BHK UNIT	35.00	30.13	3	1
	105	2BHK UNIT	35.00	30.13	3	1
	106	2BHK UNIT	35.00	30.13	3	1
	107	2BHK UNIT	35.00	30.13	3	1
	108	2BHK UNIT	35.00	30.13	3	1
	109	2BHK UNIT	35.00	30.13	3	1
	110	2BHK UNIT	35.00	30.13	3	1
	111	2BHK UNIT	35.00	30.13	3	1
	112	2BHK UNIT	35.00	30.13	3	1
	113	2BHK UNIT	35.00	30.13	3	1
	114	2BHK UNIT	35.00	30.13	3	1
	115	2BHK UNIT	35.00	30.13	3	1
	116	2BHK UNIT	35.00	30.13	3	1
	117	2BHK UNIT	35.00	30.13	3	1
	118	2BHK UNIT	35.00	30.13	3	1
	119	2BHK UNIT	35.00	30.13	3	1
	120	2BHK UNIT	35.00	30.13	3	1
Total :			35616.00	30132.0	360	120

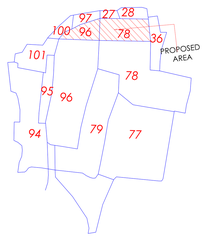

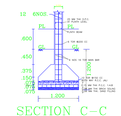

R.C.C.COLUMN FOUNDN.

(SCALE- 1:50)

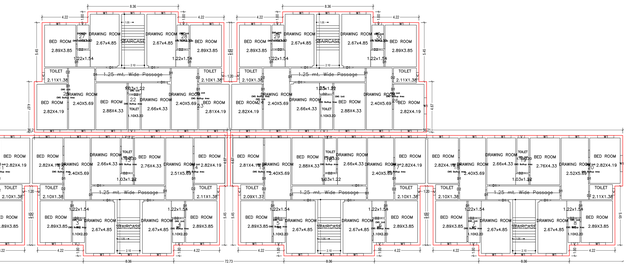

GROUND FLOOR PLAN
(Proposed)
(SCALE 1:100)

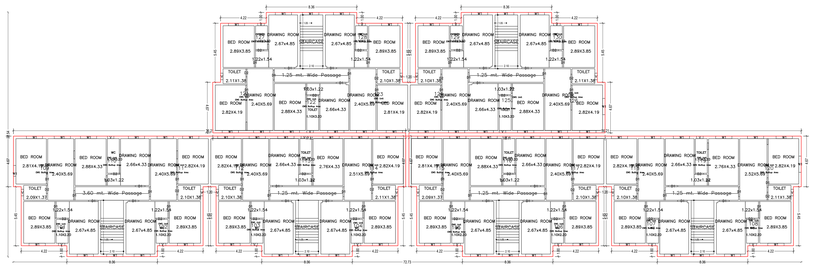

TYPICAL – 1, 2& 3 FLOOR PLAN
(Proposed)
(SCALE 1:100)

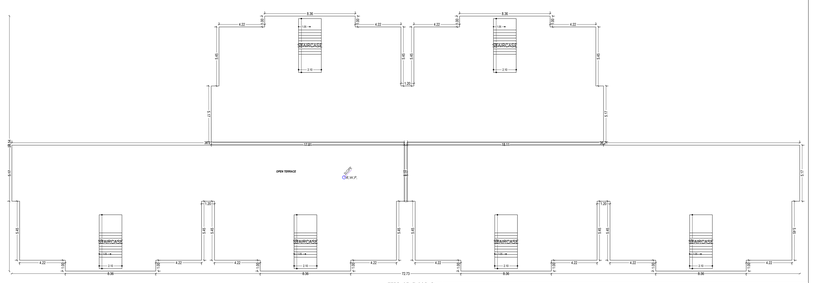

TERRACE FLOOR PLAN
(SCALE 1:100)

COLOR INDEX	LTP NAME AND SIGNATURE	STRUCTURAL ENG'S NAME AND SIGNATURE	BUILDER NAME AND SIGNATURE	DIGITAL SIGNATURE
PLOT BOUNDARY ABUTTING ROAD PROPOSED CONSTRUCTION COMMON PLOT PARKING AREA EXISTING (To be retained) EXISTING (To be demolished)	ROHN DAS MUNDA AMP/CDA/0002/2019			

ISO_full_bleed_4A0_(1682.00_x_2378.00_MM)

This is system generated MAP. No need to Physically Signed.