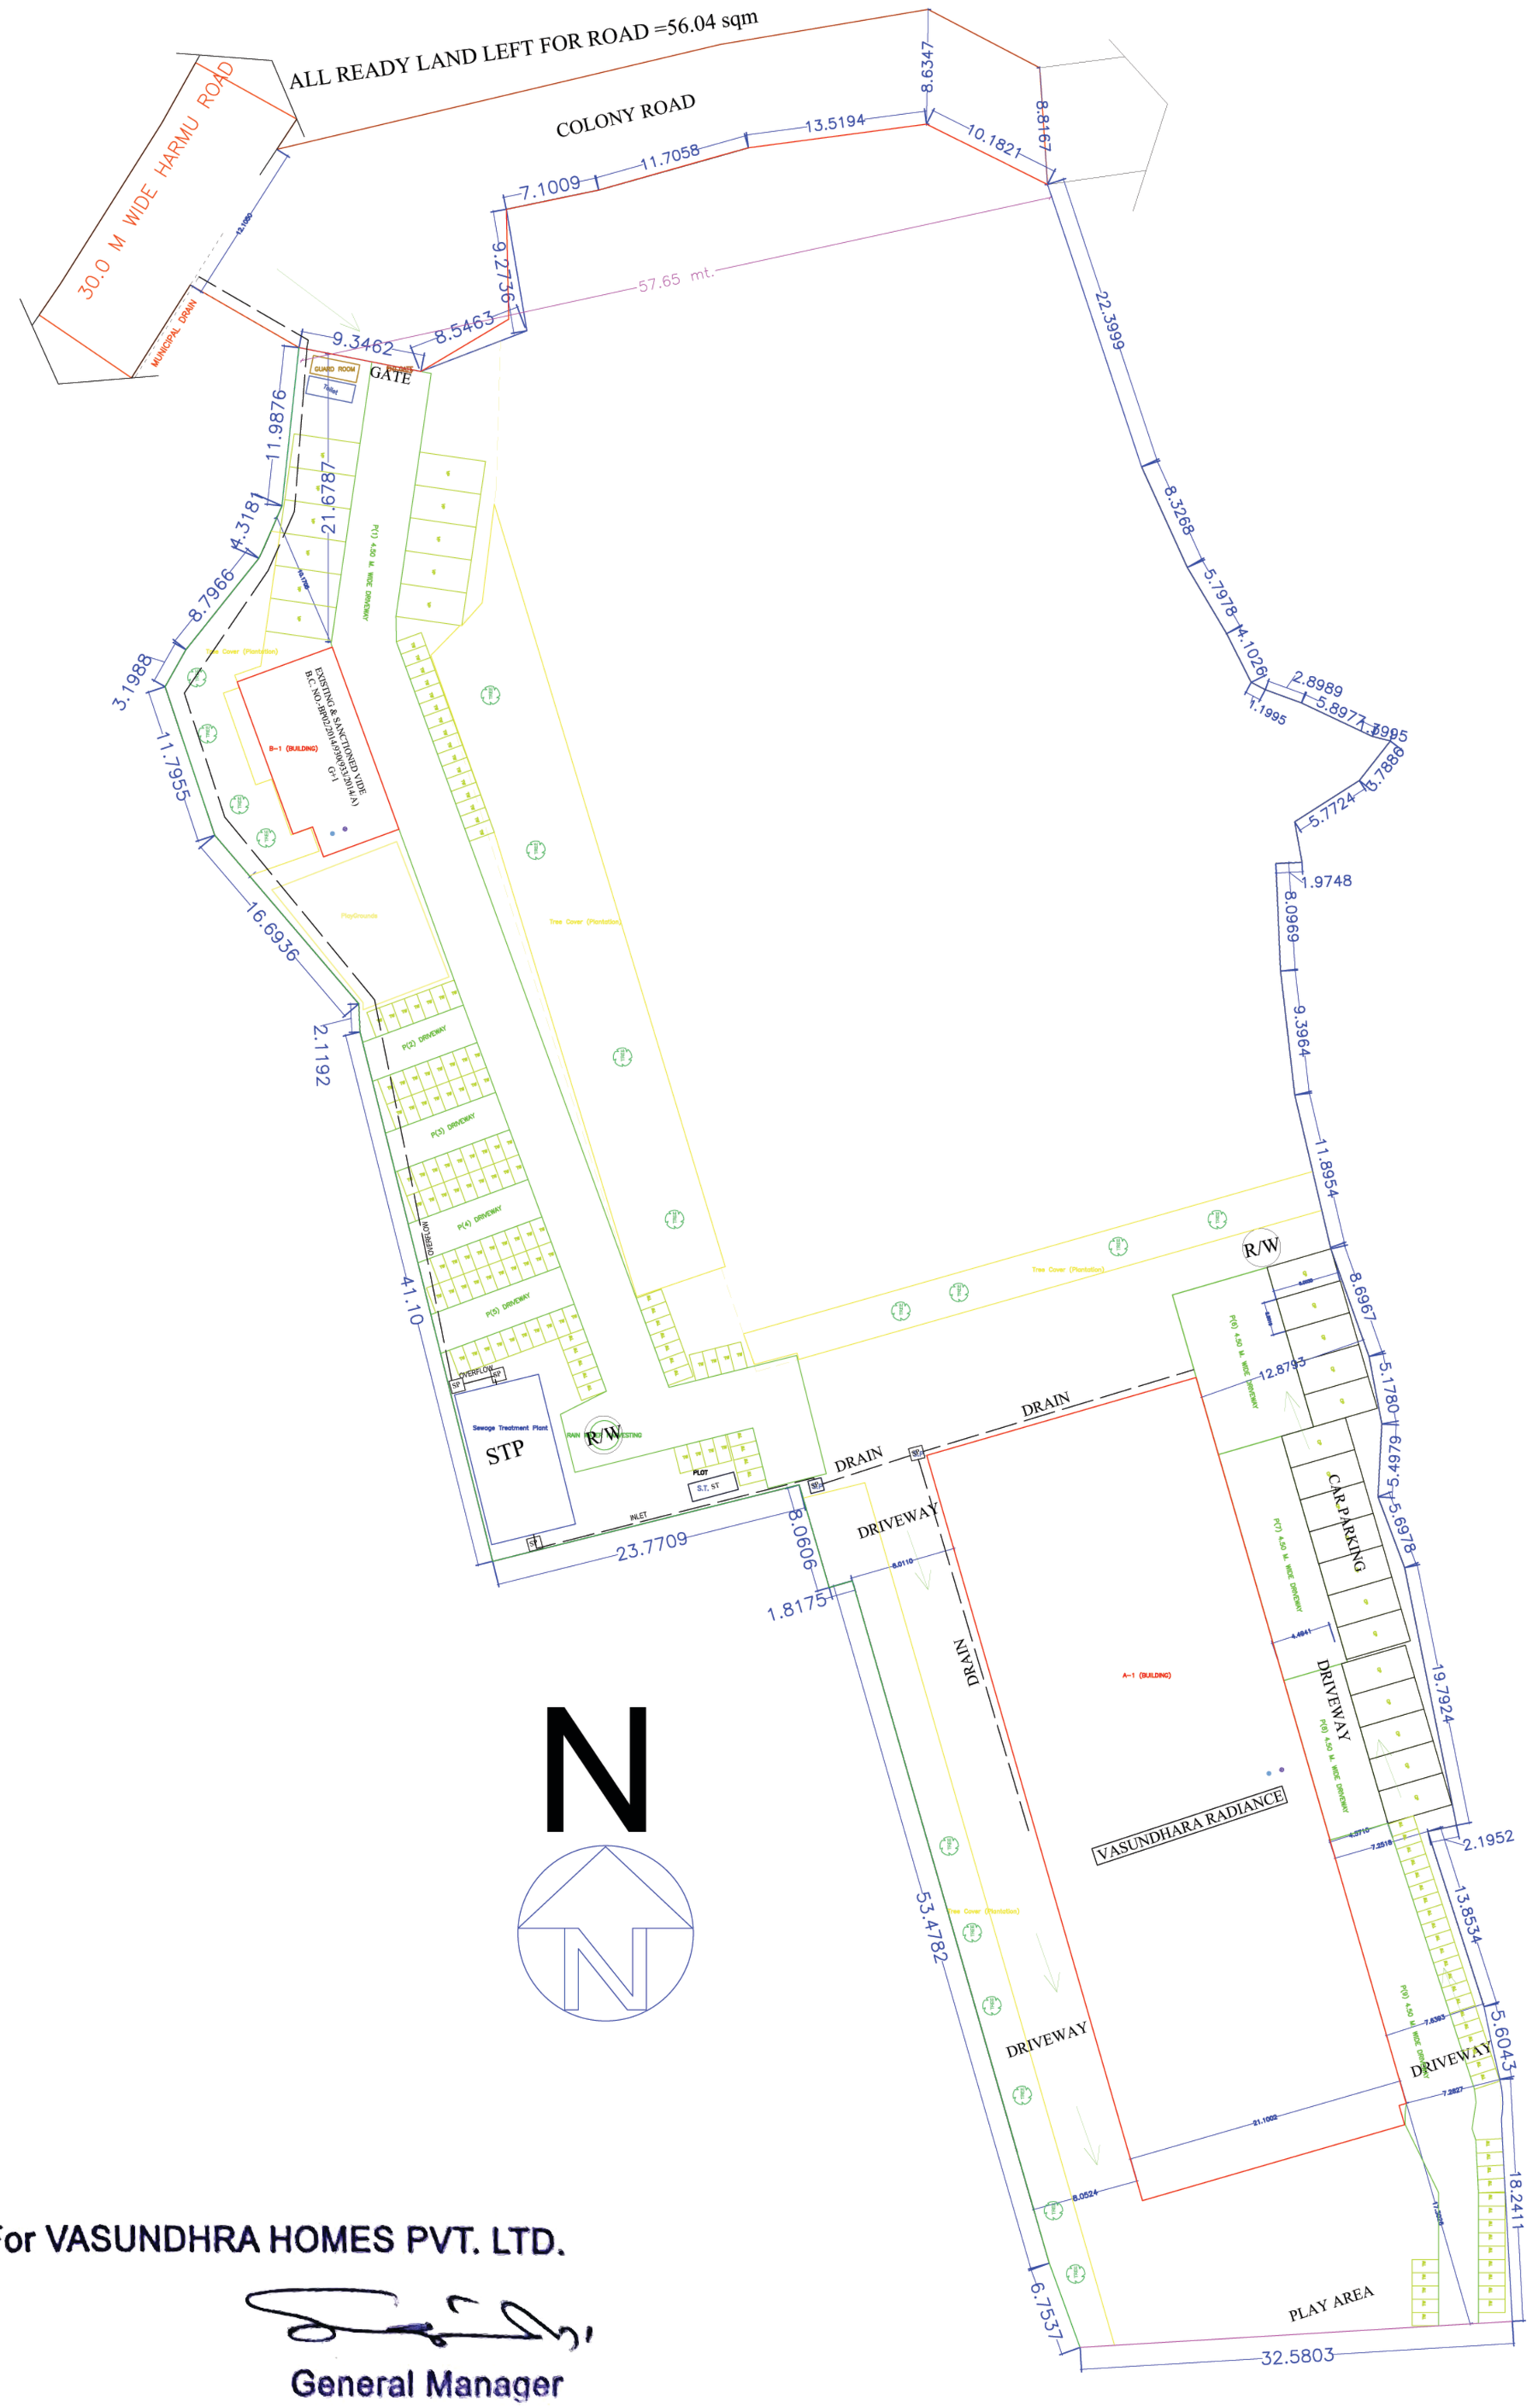

For VASUNDHRA HOMES PVT. LTD.

General Manager

SEWERAGE & DRAINAGE PLAN